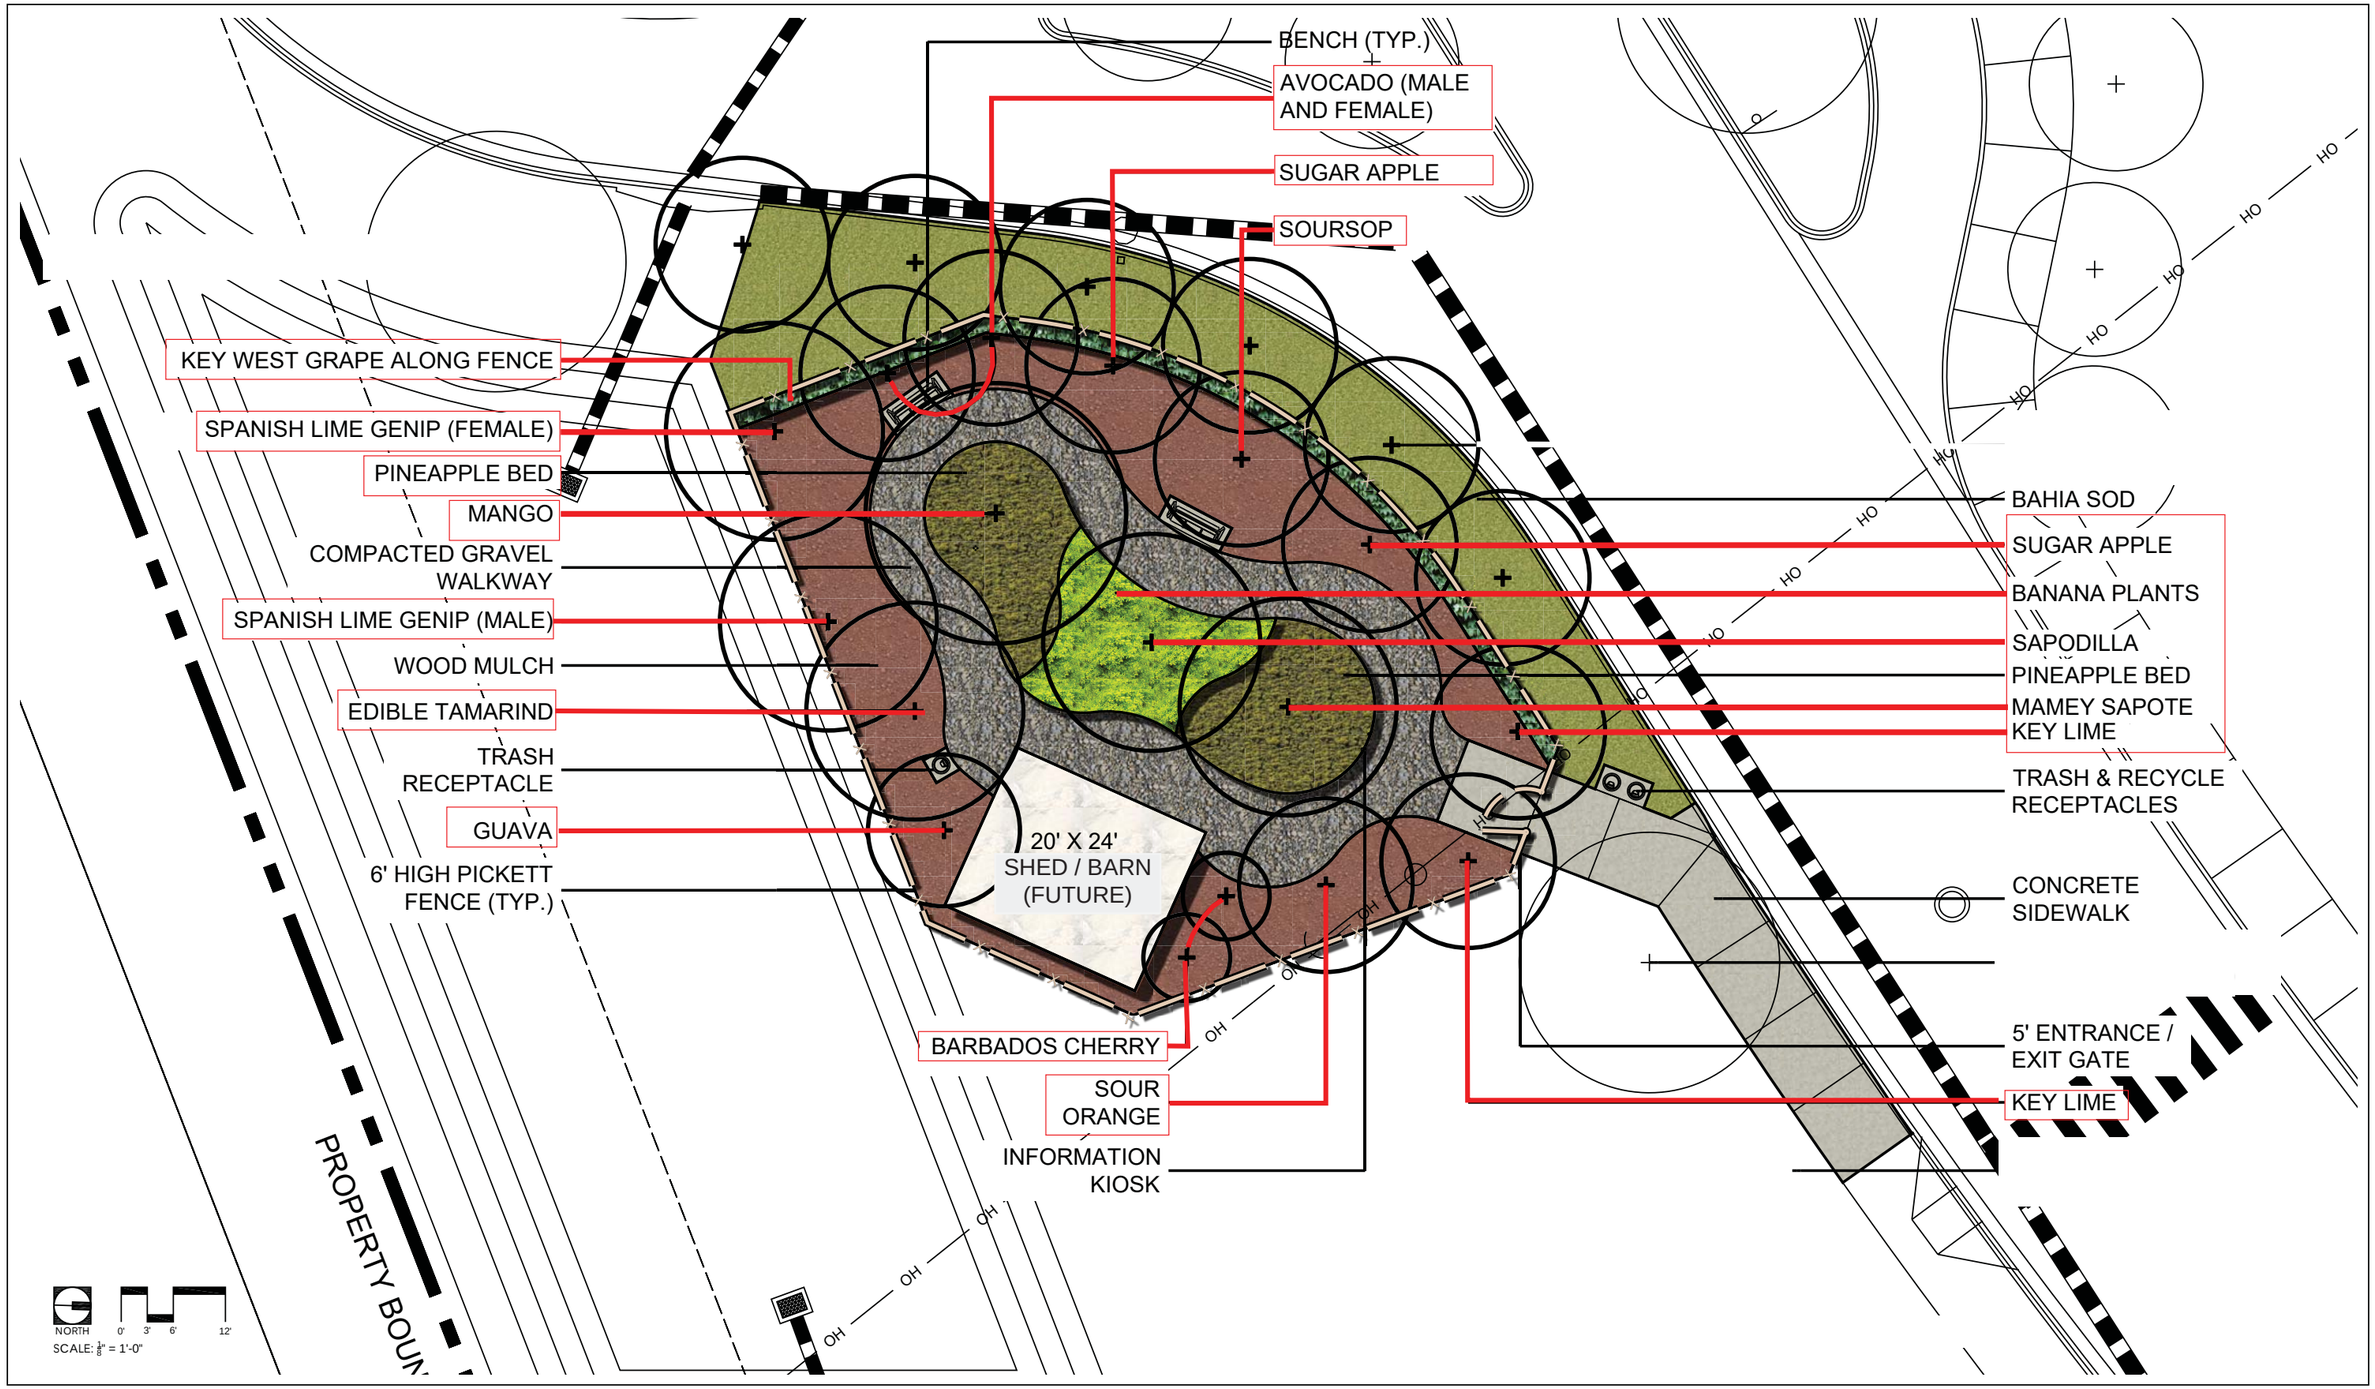

BERMELLO AJAMIL
& PARTNERS, INC.
2601 South Bayshore Drive Suite 1000
Miami, Florida 33133
305-859-2050

TRUMAN WATERFRONT PARK FRUIT TREE GROVE

CONCEPT SKETCH PLAN

City of Key West, Florida

August 18, 2017