SECURITY GATE DRAWING

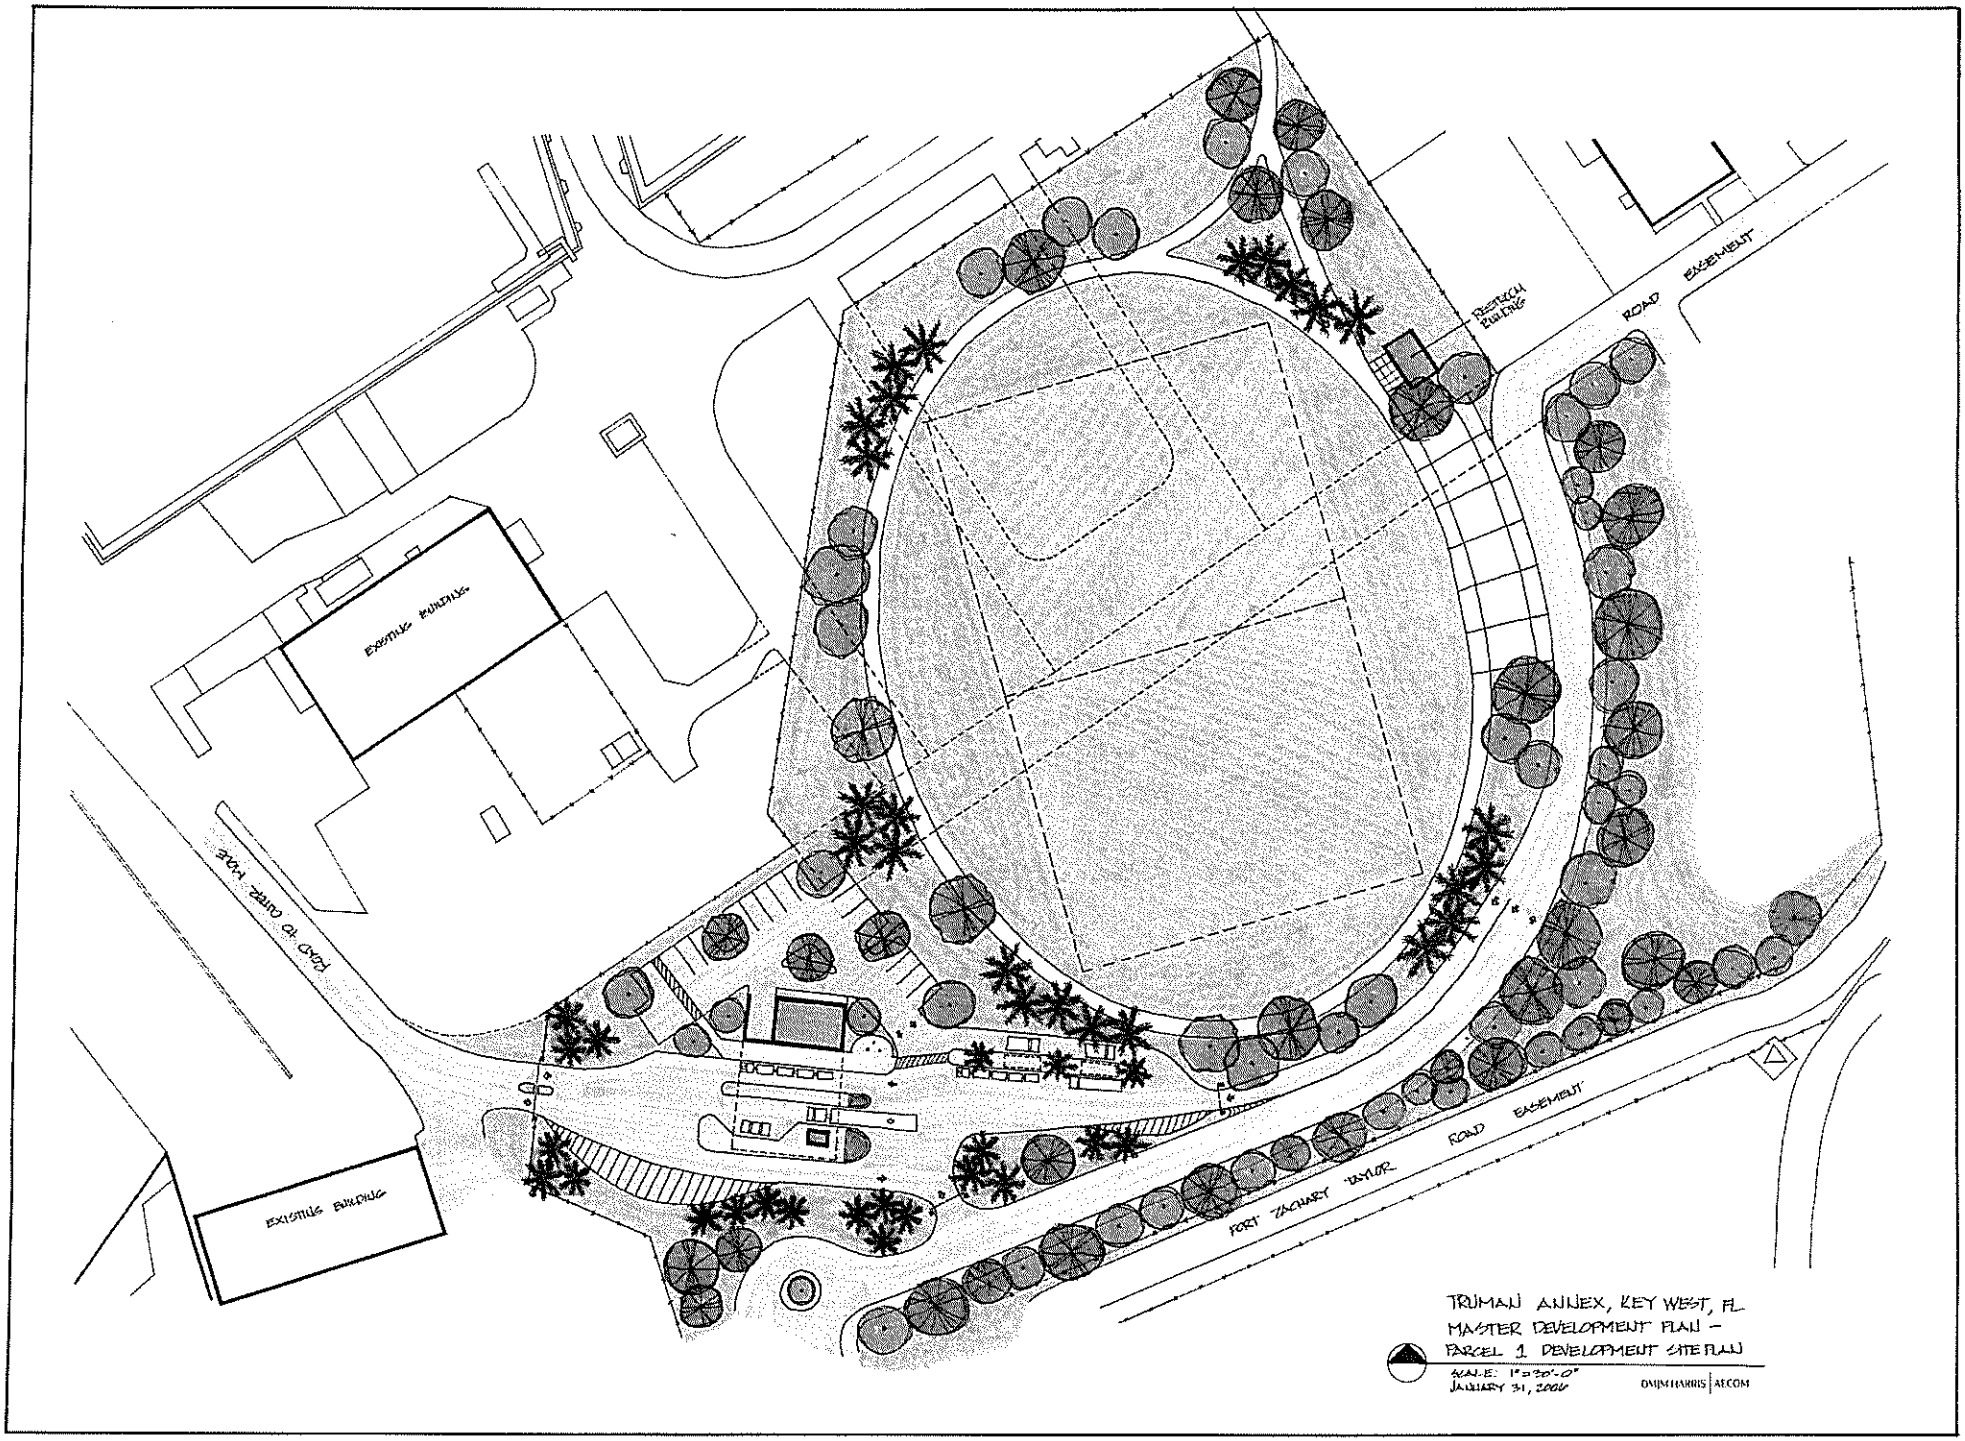
EXISTING BUILDING
EXISTING BUILDING
ROAD TO OUTER MOLE
RESTROOM BUILDING
ROAD EASEMENT
FORT ZACHARY TAYLOR ROAD EASEMENT
TRUMAN ANNEX, KEY WEST, FL
MASTER DEVELOPMENT PLAN -
PARCEL 1 DEVELOPMENT SITE PLAN
SCALE: 1"=30'-0"
JANUARY 31, 2006
DMJM HARRIS | AECOM