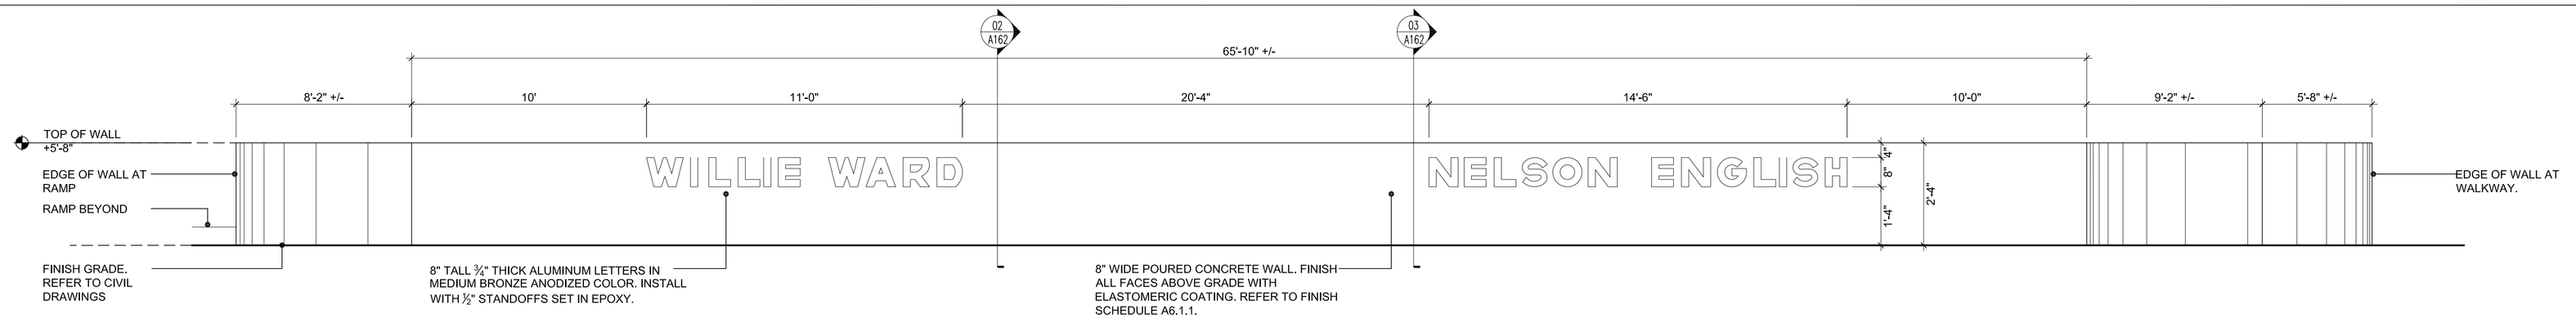

07 A1.6.1 PARTIAL FLOOD PREVENTION WALL ELEVATION

SCALE: NTS

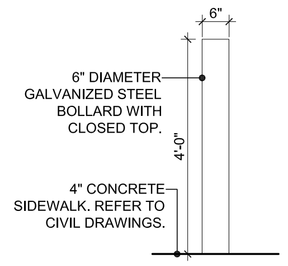

10 A1.6.1 BOLLARD ELEVATION

SCALE: 1/2"=1'-0"

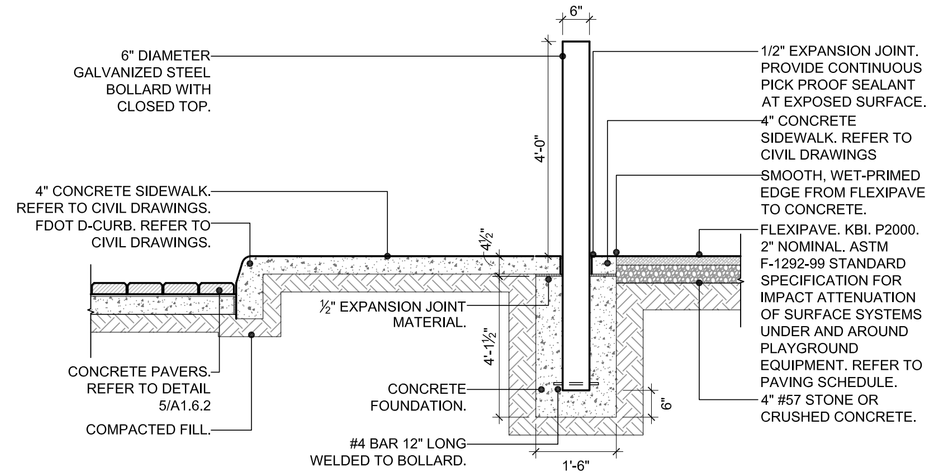

NOTE: BOLLARD TO BE CAST IN CONCRETE FOUNDATION, RECESSED 4½" BELOW FINISH GRADE. SIDEWALK TO BE POURED OVER FOUNDATION CONTINUOUS. USE OF PVC PIPE TO HOLD EXPANSION JOINT IS RECOMMENDED.

06 A1.6.1 CURB AND BOLLARD SECTION DETAIL

SCALE: 1/2"=1'-0"

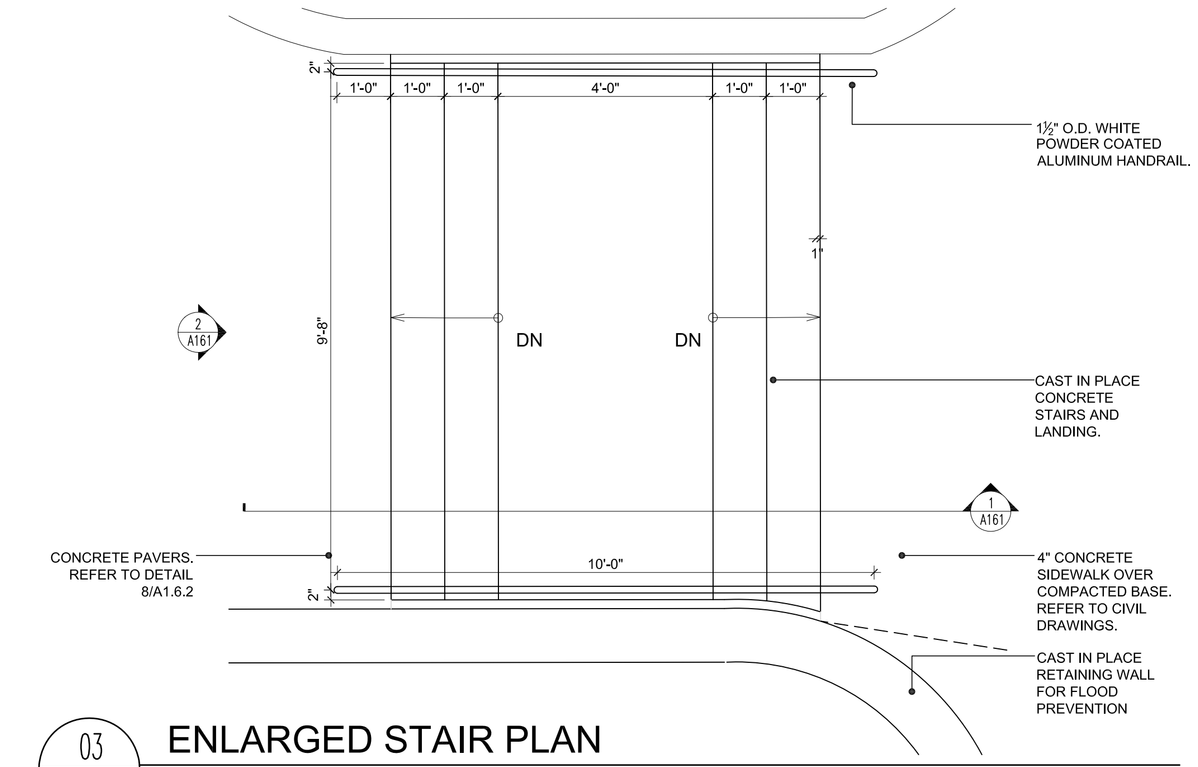

03 A1.6.1 ENLARGED STAIR PLAN

SCALE: 1/2"=1'-0"

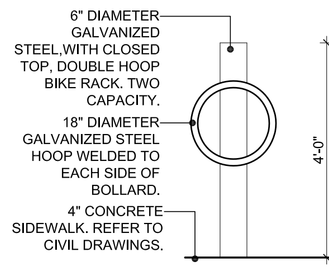

09 A1.6.1 BOLLARD BIKE RACK

SCALE: 1/2"=1'-0"

0 1 2 3 4 5 6

GRAPHIC SCALE: 1/2" = 1'-0"

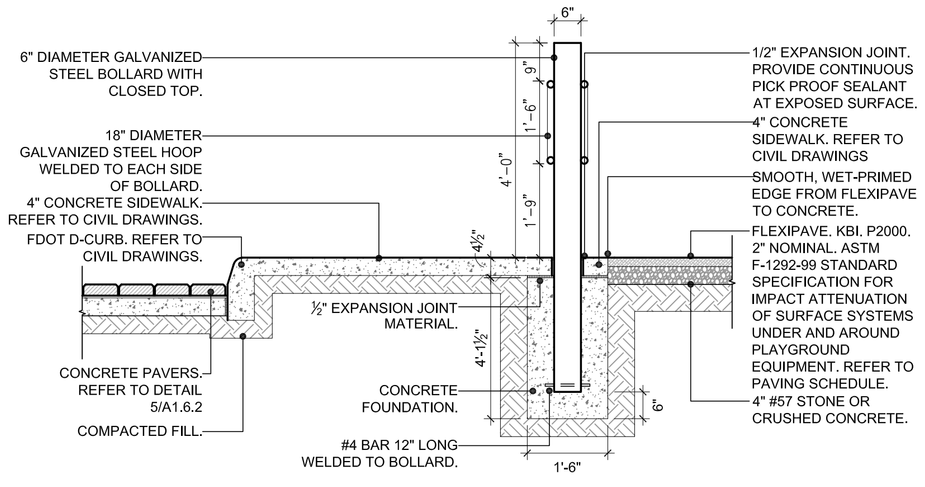

05 A1.6.1 CURB AND BIKE RACK SECTION DETAIL

SCALE: 1/2"=1'-0"

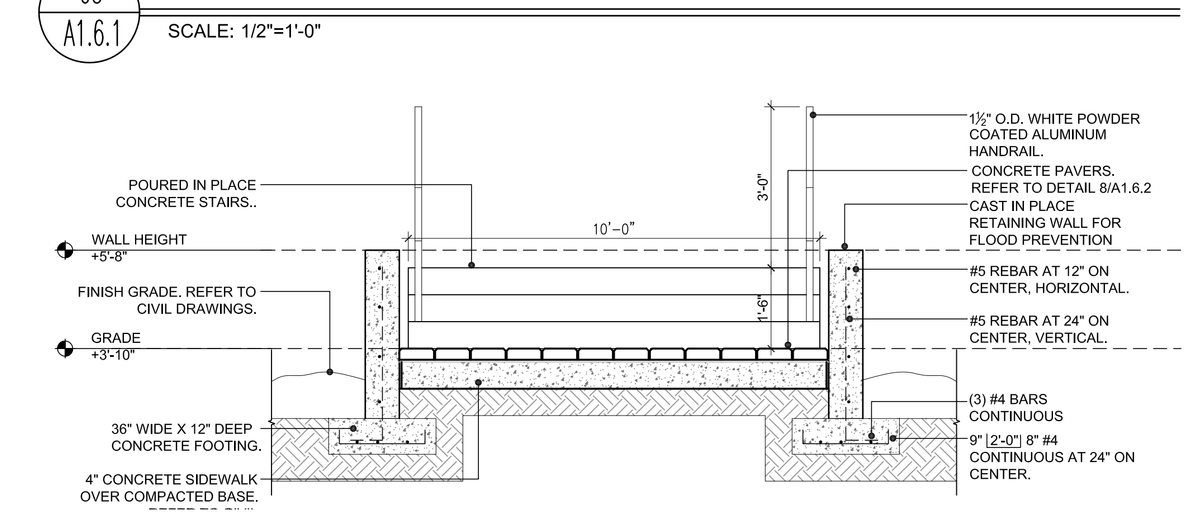

02 A1.6.1 STAIR SECTION DETAIL

SCALE: 1/2"=1'-0"

0 1 2 3 4 5 6

GRAPHIC SCALE: 1/2" = 1'-0"

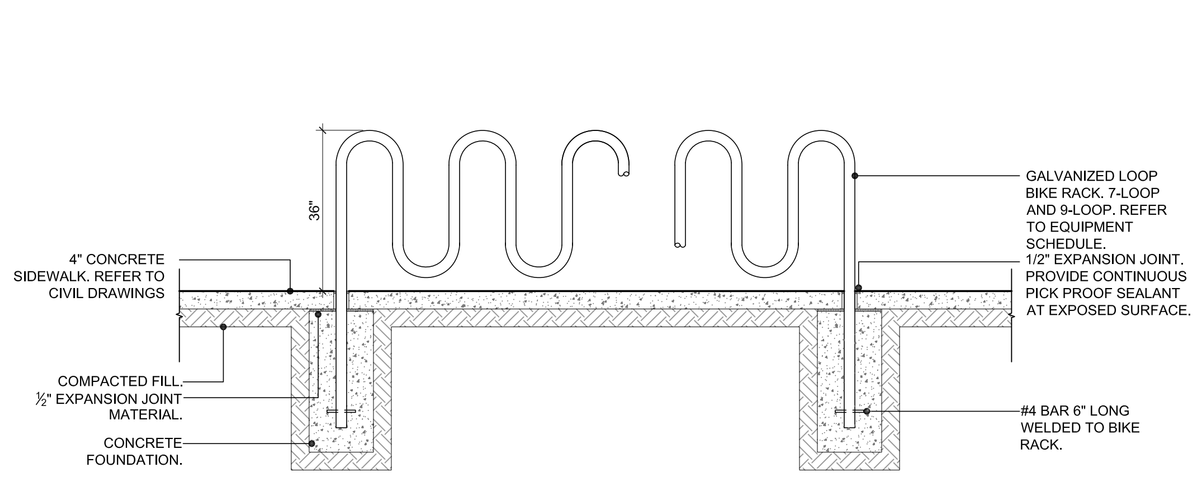

08 A1.6.1 LOOP BIKE RACK AND FOUNDATION DETAIL

SCALE: 1/2"=1'-0"

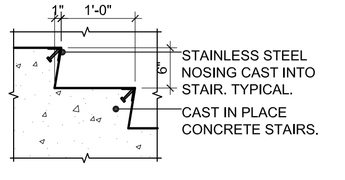

NOTE: ALTERNATE STAIR NOSING DETAIL IS RECOMMENDED IN LIEU OF #3 NOSING BARS.

04 A1.6.1 STAIR NOSING DETAIL ALTERNATE

SCALE: 3/4"=1'-0"

0 1 2 3 4

GRAPHIC SCALE: 3/4" = 1'-0"

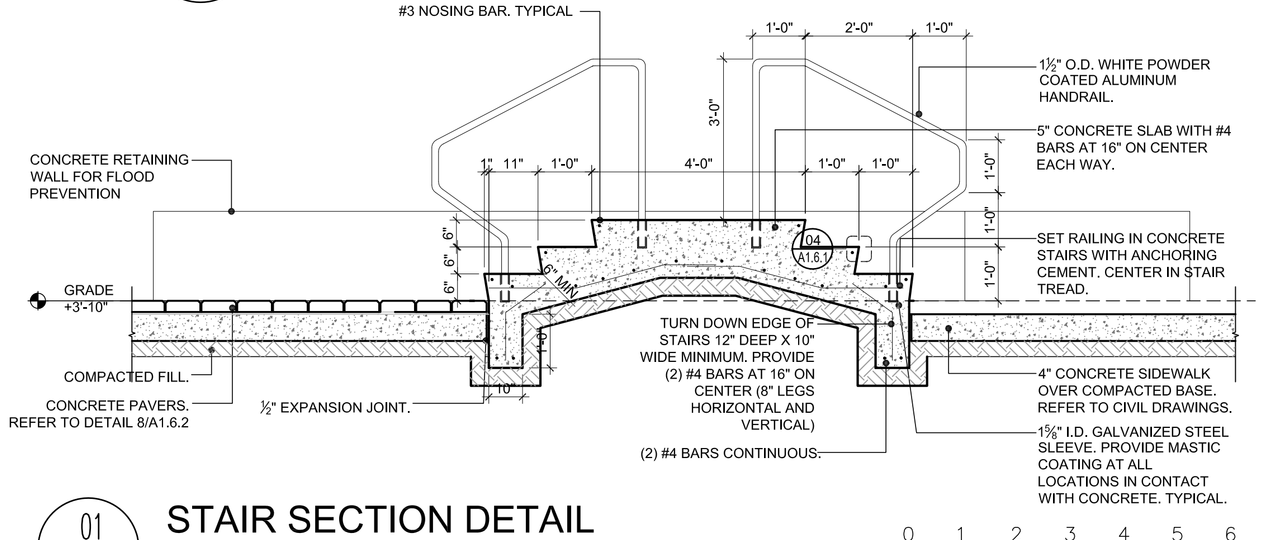

01 A1.6.1 STAIR SECTION DETAIL

SCALE: 1/2"=1'-0"

0 1 2 3 4 5 6

GRAPHIC SCALE: 1/2" = 1'-0"

ARCHITECT:
mbi | k2m
ARCHITECTURE, INC.
Architecture, Interior Design, Procurement, Owner Representation, Specialty Consulting
1001 Whitehead Street
Key West, Florida 33040
Tel: 305.292.7722
Fax: 305.292.2162
Email: infokw@mbi-k2m.com
www.mbi-k2m.com
PROF. REG. AA26001059
Building Relationships Based on Trust and Results
Cleveland | Key West | Charlotte
Southwest Florida | Washington DC

Seal:

Consultants:

CIVIL ENGINEER:
Meridian Engineering, LLC

LANDSCAPE ARCHITECT:
Craig Reynolds, RLA

Submissions:

- July 28, 2011 - Public Meeting #1
- August 18, 2011 - Public Meeting #2
- September 30, 2011 - HARC, Tree Commission, DRC and Planning
- January 4, 2012 - TIF Application
- January 18, 2012 - Revised Planning Board Submission
- January 27, 2012 - Revised Planning Board Submission
- June 5, 2012 - City Review Submission
- July 25, 2012 - City Review Submission
- August 17, 2012 - 100% Construction Documents

NELSON ENGLISH / WILLIE WARD
PARK ENHANCEMENT PROJECT
CITY OF KEY WEST
300 Catherine Street, Key West, Florida 33040

PLOTTED: 8/19/2012 12:53 PM

Drawing Size	Project #:
24x36	MK-11035
Drawn By: AAG	Checked By: ADS

Title:
SITE DETAILS: STAIRS, CURBS AND RETAINING WALLS

Sheet Number:
A1.6.1

Date: August 17, 2012

©2012 by mbi | k2m Architecture, Inc.

K:\2009\2011\MK-11035 - City of KW - Park Enhancement\Drawings\Arch\A161.dwg, 8/19/2012 12:53 PM, scale: 1'-0" = 1'-0", stanno

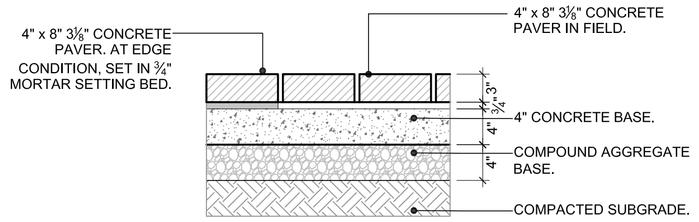

NOTE: WHERE EDGE ABUTS A PLANT BED AND/ OR IS NOT CONTAINED BY CONCRETE, INCLUDING STAIRS, PAVER IS TO BE SET ON ¾" MORTAR SITTING BED WITH ¾" MORTAR JOINTS BETWEEN PAVERS.

08 A1.6.2 CONCRETE PAVER DETAIL AT PEDESTRIAN AREAS

SCALE: SCALE: 1"=1'-0"

GRAPHIC SCALE: 1" = 1'-0" (0, 1, 2, 3)

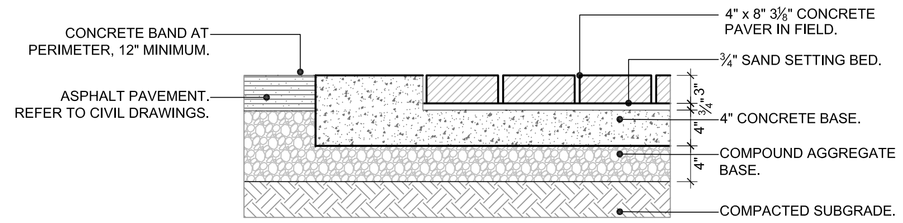

05 A1.6.2 CONCRETE PAVER DETAIL AT VEHICULAR AREAS

SCALE: SCALE: 1"=1'-0"

GRAPHIC SCALE: 1" = 1'-0" (0, 1, 2, 3)

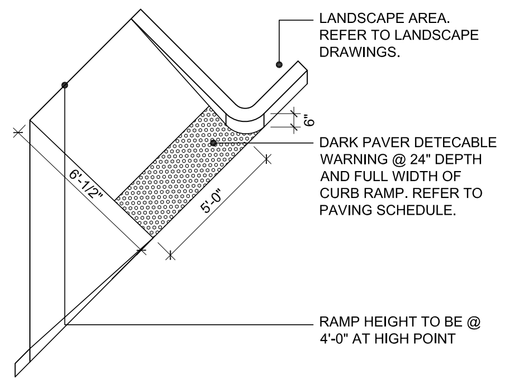

07 A1.6.2 DETECTABLE WARNING DETAIL

SCALE: SCALE: 1/4"=1'-0"

GRAPHIC SCALE: 1/4" = 1'-0" (0, 4, 8, 12)

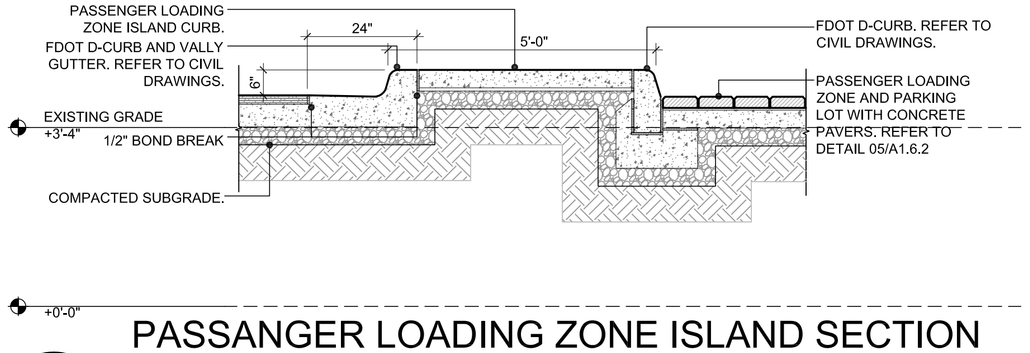

04 A1.6.2 PASSANGER LOADING ZONE ISLAND SECTION DETAIL

SCALE: SCALE: 1/2"=1'-0"

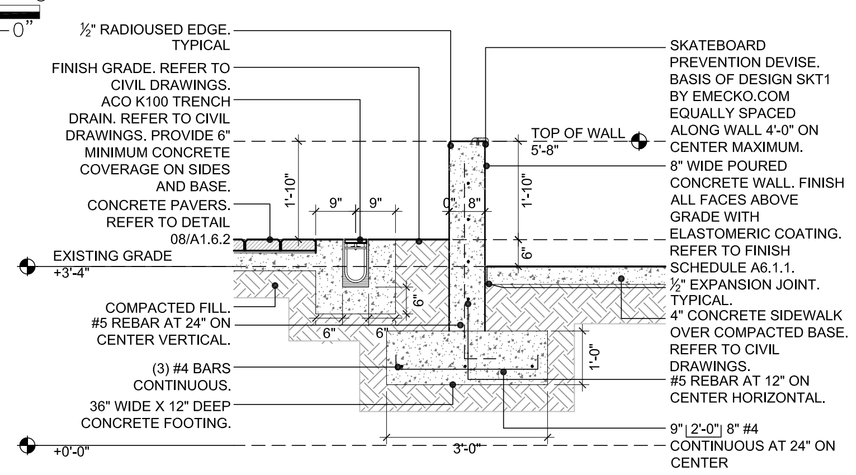

03 A1.6.2 RETAINING WALL SECTION DETAIL

SCALE: SCALE: 1/2"=1'-0"

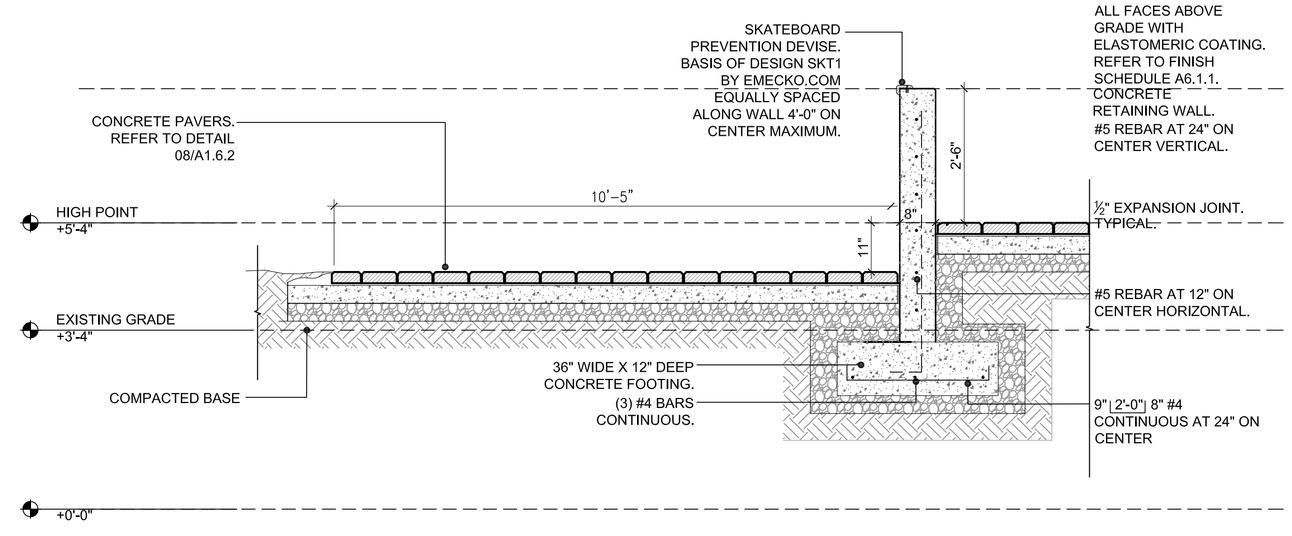

06 A1.6.2 RETAINING WALL SECTION DETAIL

SCALE: SCALE: 1/2"=1'-0"

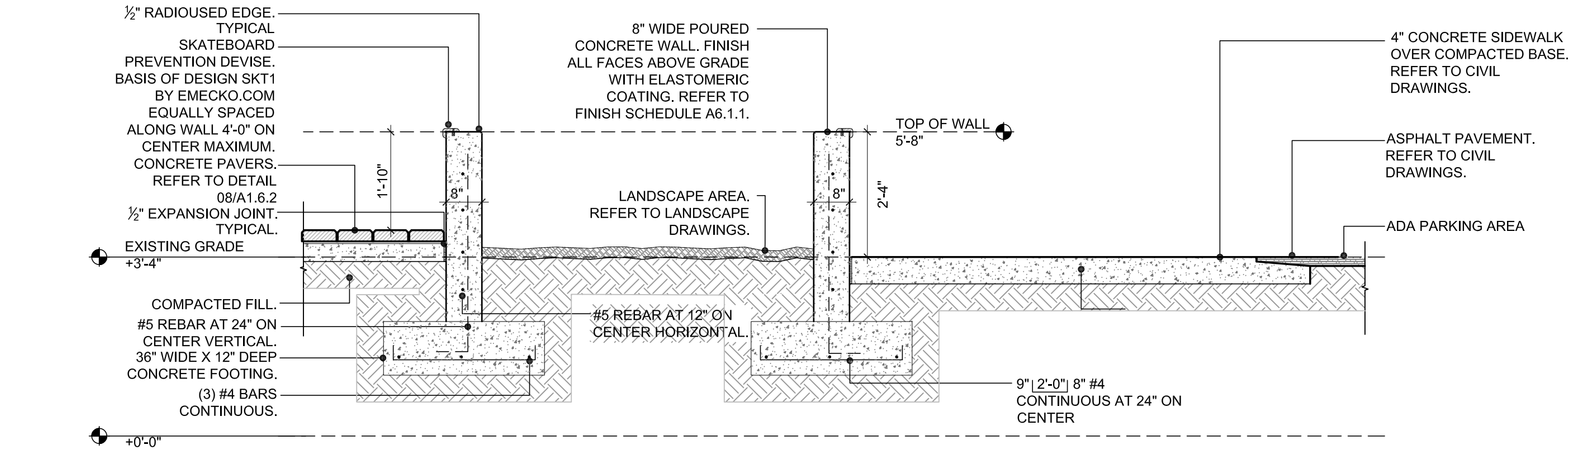

02 A1.6.2 RETAINING WALL/ ADA PARKING SECTION DETAIL

SCALE: SCALE: 1/2"=1'-0"

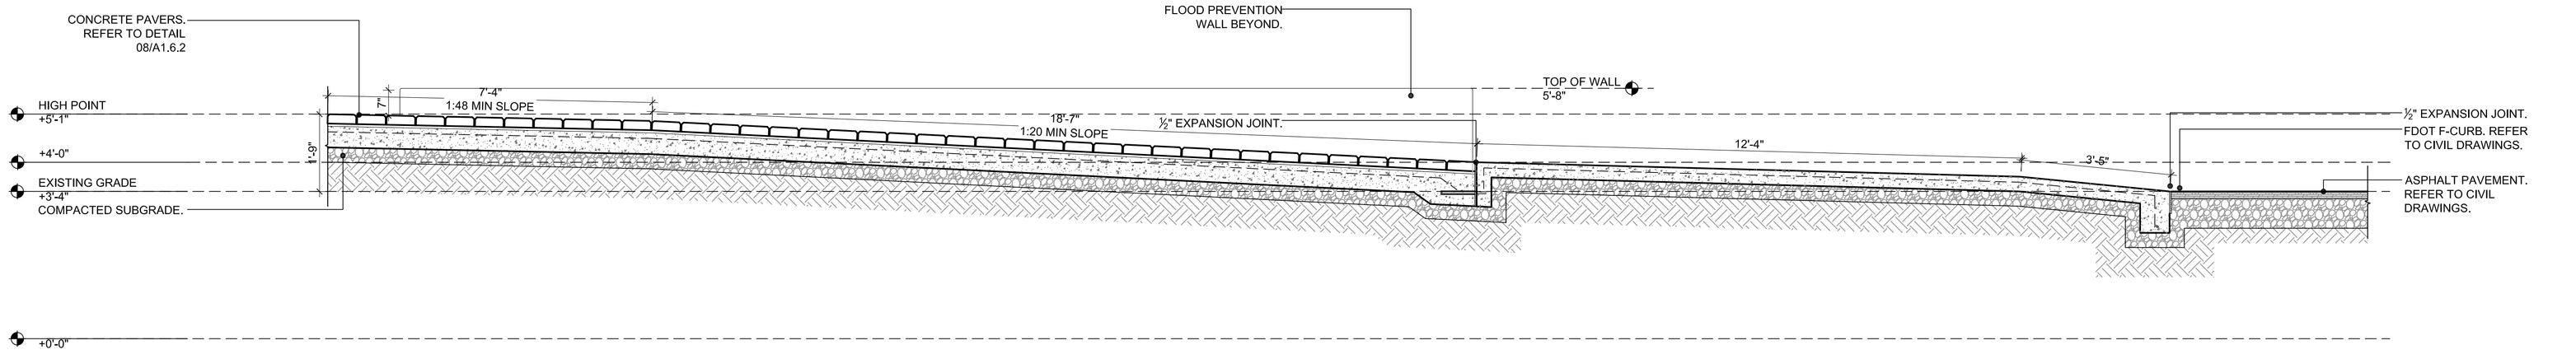

01 A1.6.2 ACCESSIBLE PATH SECTION DETAIL

SCALE: SCALE: 1/2"=1'-0"

GRAPHIC SCALE: 1/2" = 1'-0" (0, 1, 2, 3, 4, 5, 6)

ARCHITECT:

mbi | k2m
ARCHITECTURE, INC.

Architecture, Interior Design, Procurement, Owner Representation, Specialty Consulting

1001 Whitehead Street
Key West, Florida 33040
Tel: 305.292.7722
Fax: 305.292.2162
Email: Infokw@mbi-k2m.com
www.mbi-k2m.com
PROF. REG. AA26001059

Building Relationships Based on Trust and Results

Cleveland | Key West | Charlotte
Southwest Florida | Washington DC

Seal:

Consultants:

CIVIL ENGINEER:
Meridian Engineering, LLC

LANDSCAPE ARCHITECT:
Craig Reynolds, RLA

Submissions:

- July 28, 2011 - Public Meeting #1
- August 18, 2011 - Public Meeting #2
- September 30, 2011 - HARC, Tree Commission, DRC and Planning
- January 4, 2012 - TIF Application
- January 18, 2012 - Revised Planning Board Submission
- January 27, 2012 - Revised Planning Board Submission
- June 5, 2012 - City Review Submission
- July 25, 2012 - City Review Submission
- August 17, 2012 - 100% Construction Documents

NELSON ENGLISH / WILLIE WARD PARK ENHANCEMENT PROJECT

CITY OF KEY WEST
300 Catherine Street, Key West, Florida 33040

PLOTTED: 8/19/2012 12:54 PM

Drawing Size	Project #:
24x36	MK-11035
Drawn By: AAG	Checked By: ADS

Title:

SITE DETAILS: CURBS AND RETAINING WALLS

Sheet Number:

A1.6.2

Date: August 17, 2012

©2012 by mbi | k2m Architecture, Inc.

J:\Jobs\2011\MK-11035 - City of KW - Park Enhancement\Drawings\Arch\A1#2.dwg, 8/19/2012 12:54 PM, scale: 1'-0" = 1'-0", esorro

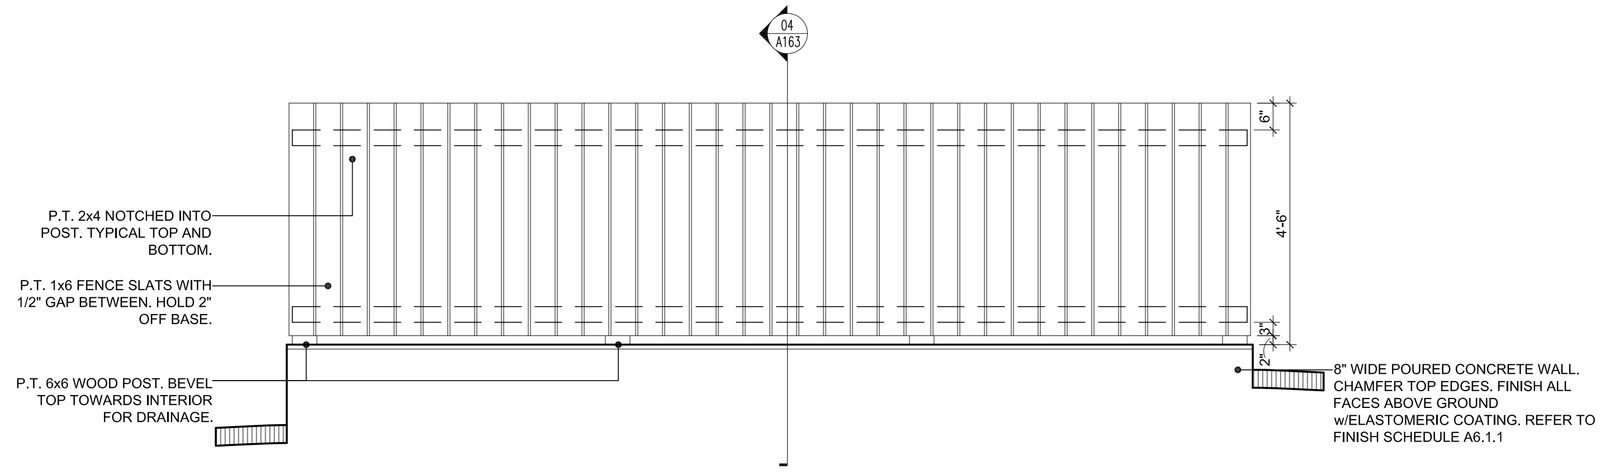

06 A1.6.3 SOUTH WEST ELEVATION

SCALE: 1/2"=1'-0"

GRAPHIC SCALE: 1/2" = 1'-0" (0 1 2 3 4 5 6)

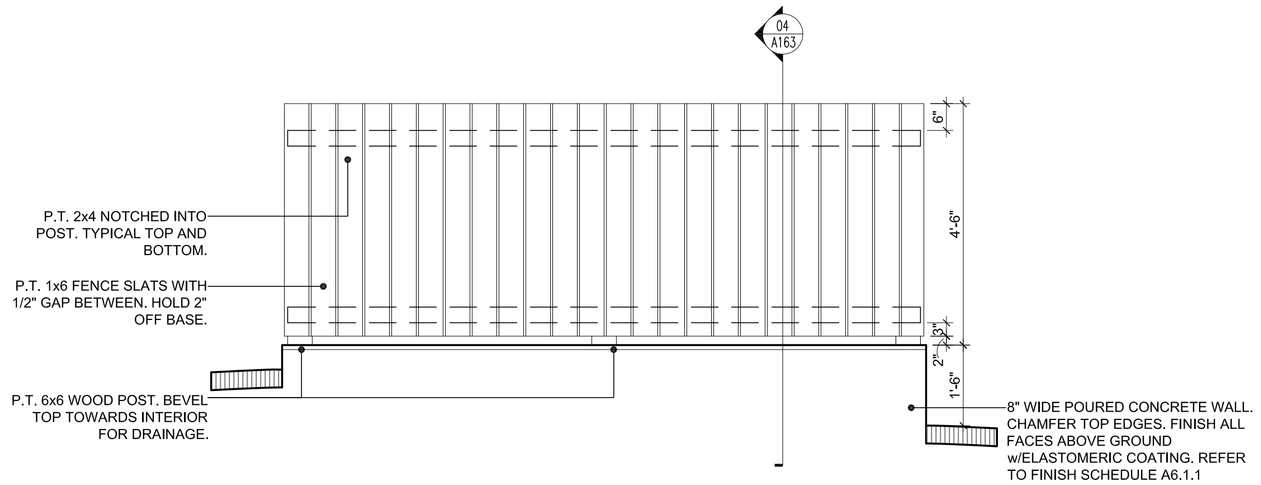

05 A1.6.3 SOUTH EAST ELEVATION

SCALE: 1/2"=1'-0"

GRAPHIC SCALE: 1/2" = 1'-0" (0 1 2 3 4 5 6)

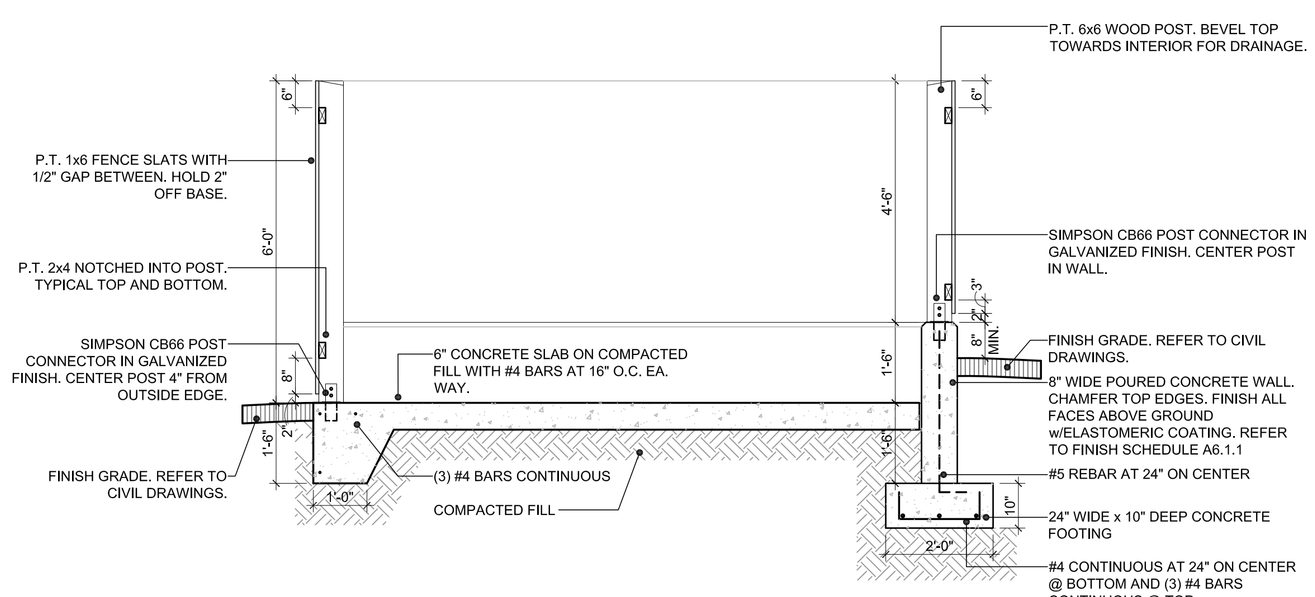

04 A1.6.3 TRASH ENCLOSURE SECTION

SCALE: 1/2"=1'-0"

GRAPHIC SCALE: 1/2" = 1'-0" (0 1 2 3 4 5 6)

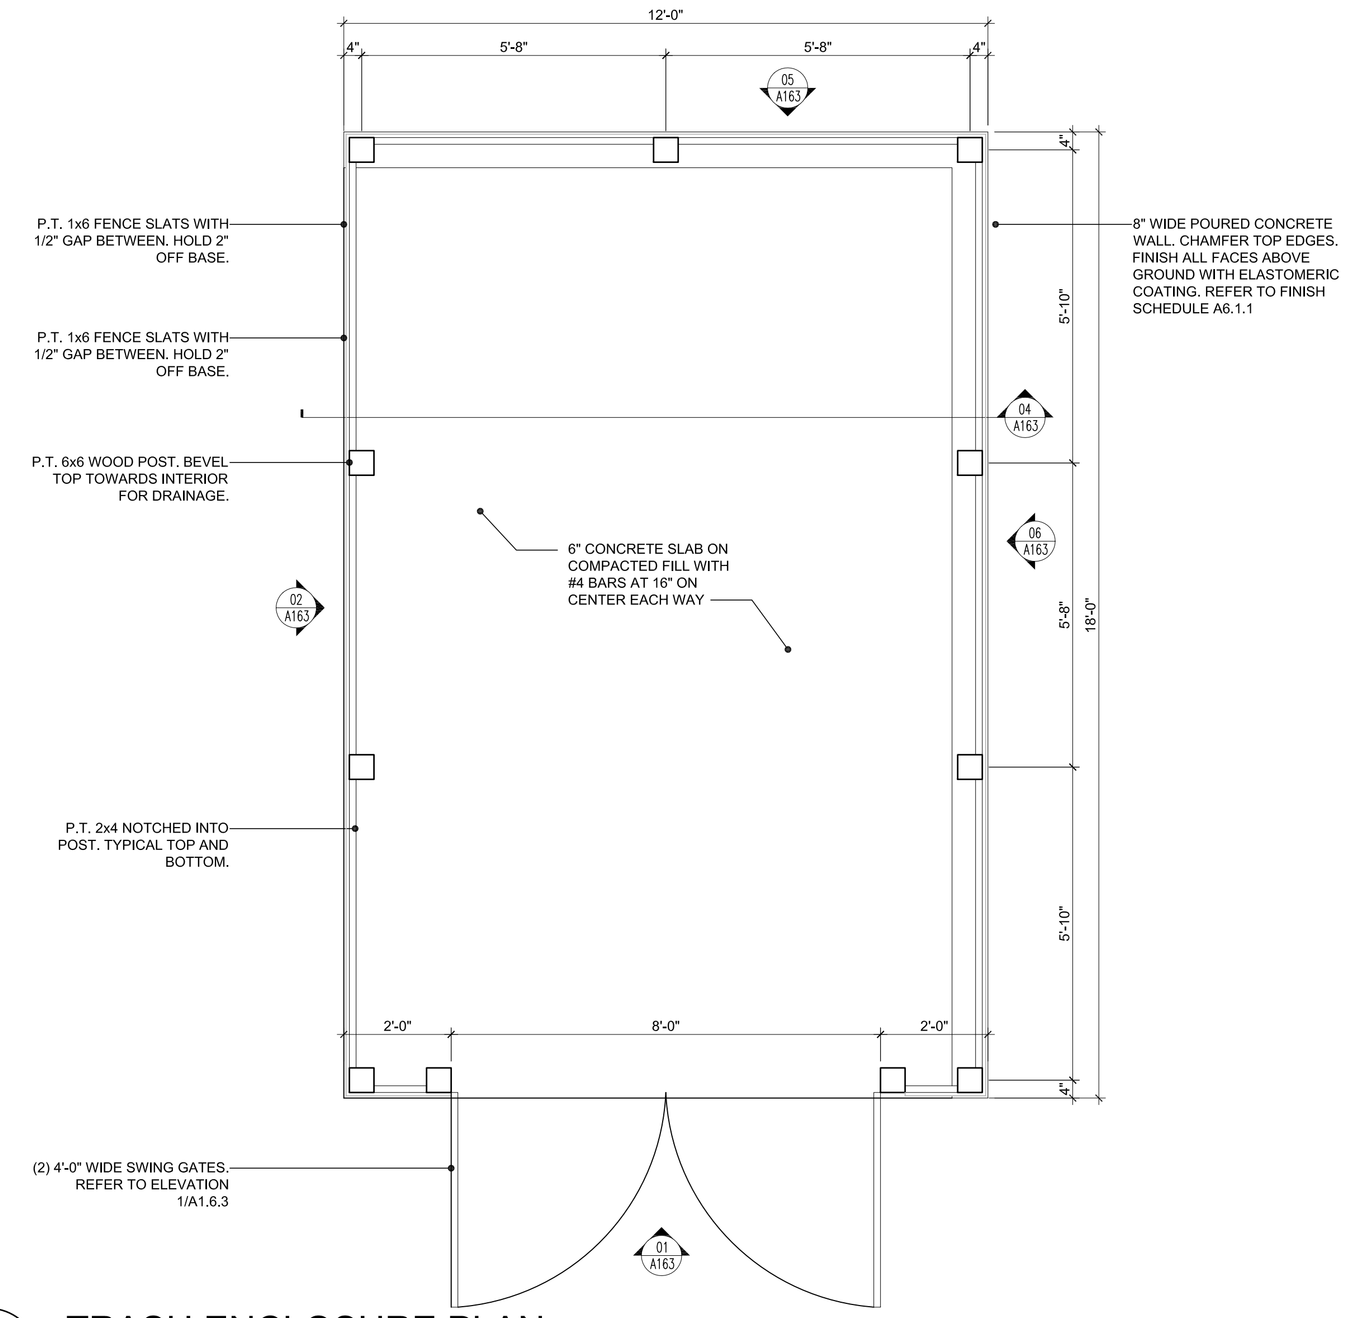

N

03 A1.6.3 TRASH ENCLOSURE PLAN

SCALE: 1/2"=1'-0"

GRAPHIC SCALE: 1/2" = 1'-0" (0 1 2 3 4 5 6)

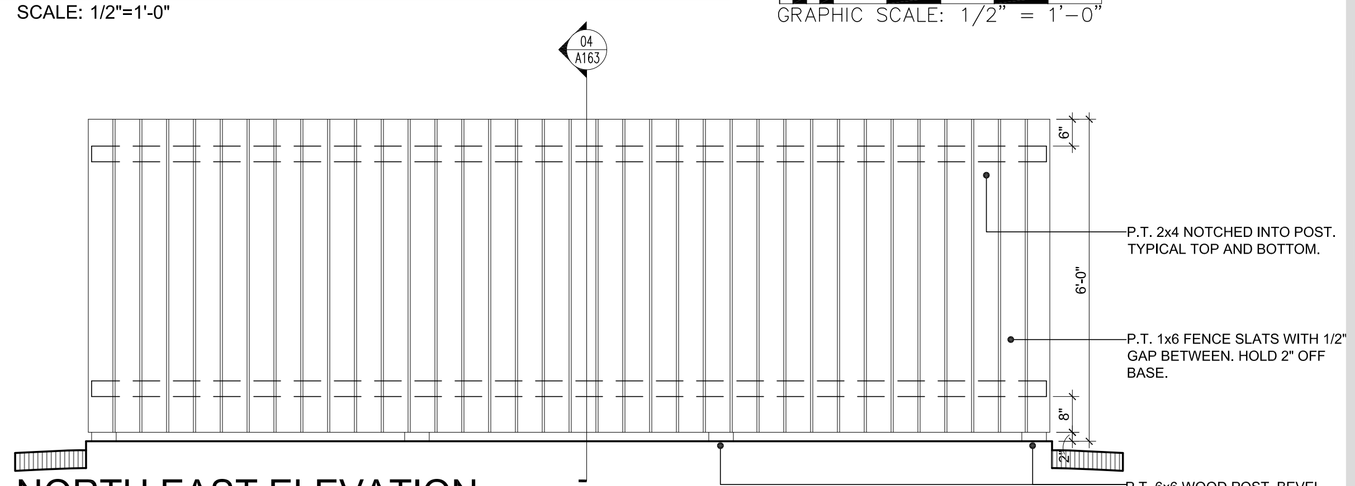

02 A1.6.3 NORTH EAST ELEVATION

SCALE: 1/2"=1'-0"

GRAPHIC SCALE: 1/2" = 1'-0" (0 1 2 3 4 5 6)

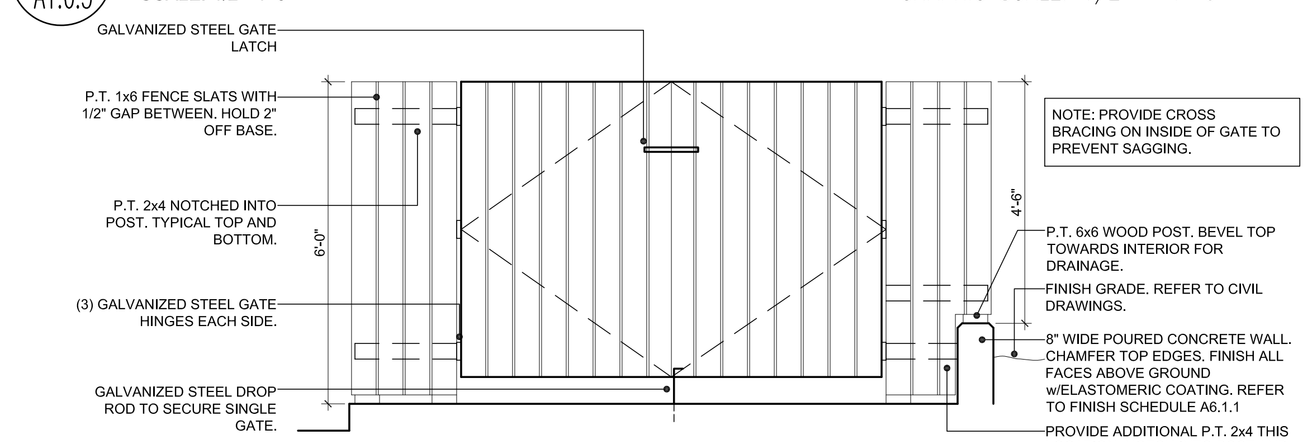

01 A1.6.3 FRONT GATE ELEVATION

SCALE: 1/2"=1'-0"

GRAPHIC SCALE: 1/2" = 1'-0" (0 1 2 3 4 5 6)

ARCHITECT:

mbi | k2m
ARCHITECTURE, INC.

Architecture, Interior Design,
Procurement,
Owner Representation,
Specialty Consulting

1001 Whitehead Street
Key West, Florida 33040
Tel: 305.292.7722
Fax: 305.292.2162
Email: infokw@mbi-k2m.com
www.mbi-k2m.com
PROF. REG. AA26001059

Building Relationships
Based on Trust and Results

Cleveland | Key West | Charlotte
Southwest Florida | Washington DC

Seal:

Consultants:

CIVIL ENGINEER:
Meridian Engineering, LLC

LANDSCAPE ARCHITECT:
Craig Reynolds, RLA

Submissions:

July 28, 2011 - Public Meeting #1
August 18, 2011 - Public Meeting #2
September 30, 2011 - HARC, Tree Commission, DRC and Planning
January 4, 2012 - TIF Application
January 18, 2012 - Revised Planning Board Submission
January 27, 2012 - Revised Planning Board Submission
June 5, 2012 - City Review Submission
July 25, 2012 - City Review Submission
August 17, 2012 - 100% Construction Documents

NELSON ENGLISH / WILLIE WARD
PARK ENHANCEMENT PROJECT
CITY OF KEY WEST
300 Catherine Street, Key West, Florida 33040

PLOTTED: 8/19/2012 12:58 PM

Drawing Size	Project #:
24x36	MK-11035
Drawn By: AAG	Checked By: ADS

Title:
SITE DETAILS:
TRASH ENCLOSURE

Sheet Number:
A1.6.3

Date: August 17, 2012

©2012 by mbi | k2m Architecture, Inc.

K:\2007\2011\MK-11035 - City of KW - Park Enhancement\Drawings\Arch\A163.dwg, 8/19/2012 12:58 PM, aaas, 1"=1'-0", 1"=1'-0", cosmo

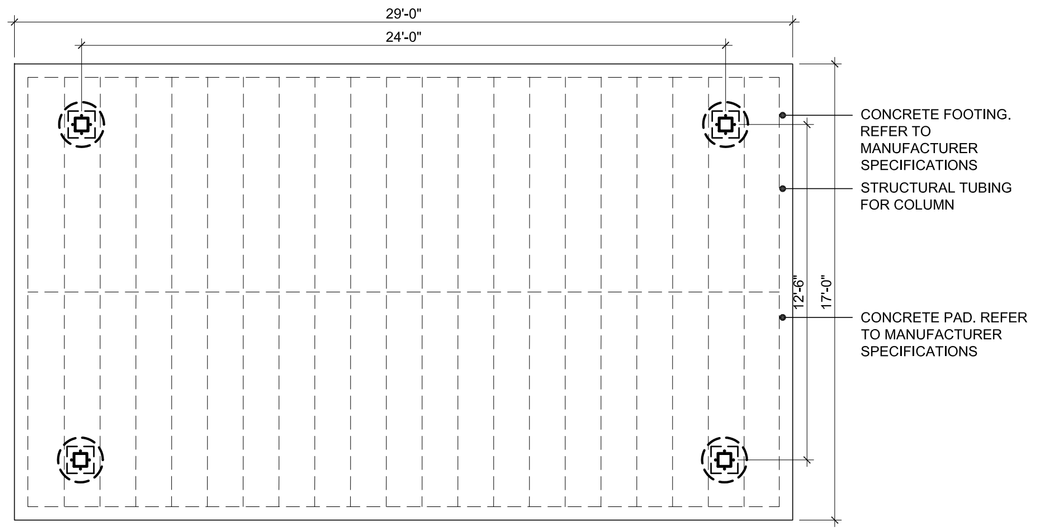

03 / A1.6.4 PICNIC SHELTER PLAN

SCALE: 1/4"=1'-0"

GRAPHIC SCALE: 1/4" = 1'-0" (0, 4, 8, 12)

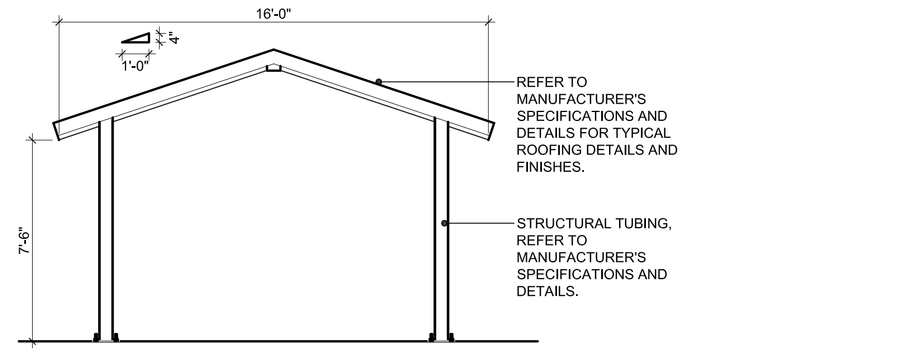

02 / A1.6.4 PICNIC SHELTER ELEVATION DETAIL

SCALE: 1/4"=1'-0"

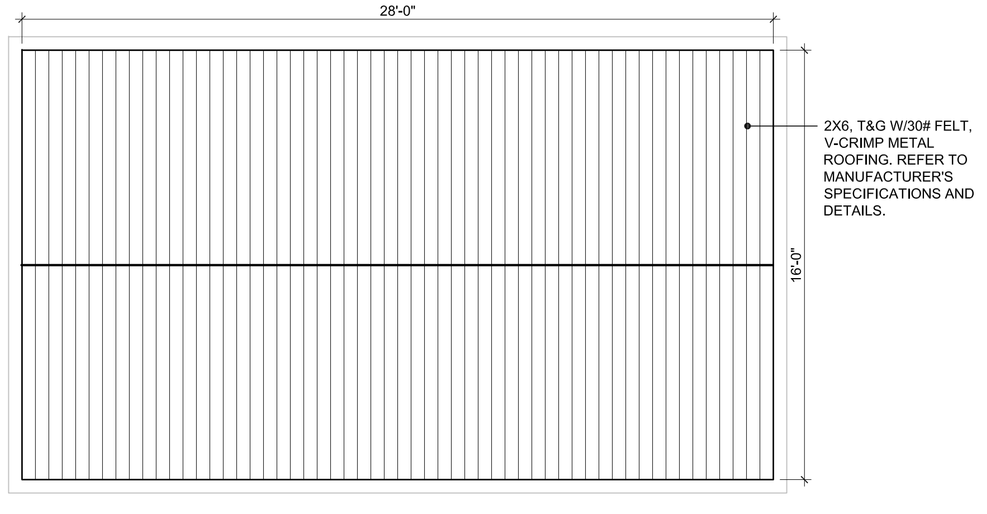

03 / A1.6.4 PICNIC SHELTER PLAN

SCALE: 1/4"=1'-0"

GRAPHIC SCALE: 1/4" = 1'-0" (0, 4, 8, 12)

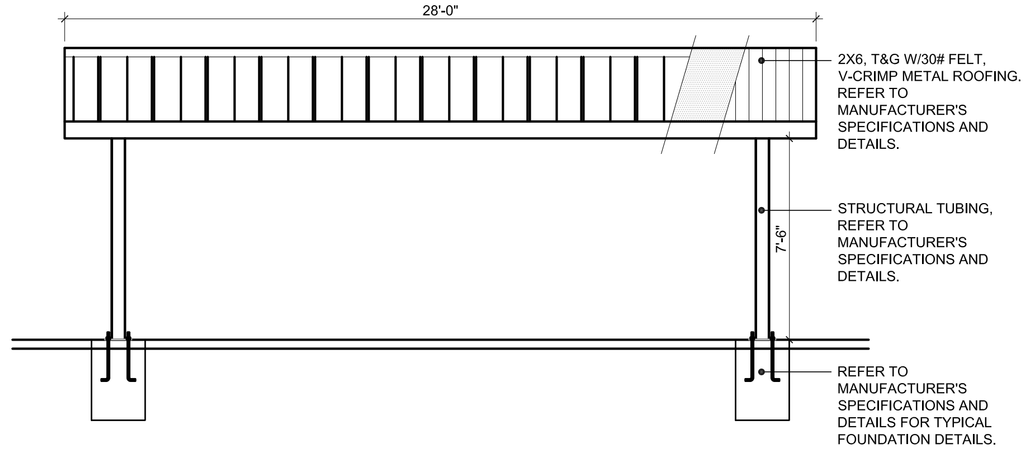

01 / A1.6.4 PICNIC SHELTER ELEVATION SECTION DETAIL

SCALE: 1/4"=1'-0"

GRAPHIC SCALE: 1/4" = 1'-0" (0, 4, 8, 12)

ARCHITECT:

mbi | k2m
ARCHITECTURE, INC.

Architecture, Interior Design, Procurement, Owner Representation, Specialty Consulting

1001 Whitehead Street
Key West, Florida 33040
Tel: 305.292.7722
Fax: 305.292.2162
Email: Infokw@mbi-k2m.com
www.mbi-k2m.com
PROF. REG. AA26001059

Building Relationships Based on Trust and Results

Cleveland | Key West | Charlotte
Southwest Florida | Washington DC

Seal:

Consultants:

CIVIL ENGINEER:
Meridian Engineering, LLC

LANDSCAPE ARCHITECT:
Craig Reynolds, RLA

Submissions:

- July 28, 2011 - Public Meeting #1
- August 18, 2011 - Public Meeting #2
- September 30, 2011 - HARC, Tree Commission, DRC and Planning
- January 4, 2012 - TIF Application
- January 18, 2012 - Revised Planning Board Submission
- January 27, 2012 - Revised Planning Board Submission
- June 5, 2012 - City Review Submission
- July 25, 2012 - City Review Submission
- August 17, 2012 - 100% Construction Documents

NELSON ENGLISH / WILLIE WARD PARK ENHANCEMENT PROJECT
CITY OF KEY WEST
300 Catherine Street, Key West, Florida 33040

PLOTTED: 8/19/2012 1:00 PM

Drawing Size	Project #:
24x36	MK-11035
Drawn By: AAG	Checked By: ADS

Title:
SITE DETAILS: PICNIC SHELTER

Sheet Number:
A1.6.4

Date: August 17, 2012

©2012 by mbi | k2m Architecture, Inc.

K:\Jobs\2011\MK-11035 - City of KW - Park Enhancement\Drawings\Arch\A1654.dwg, 8/19/2012 1:00 PM, scale: 1'-0" = 1'-0", stamo

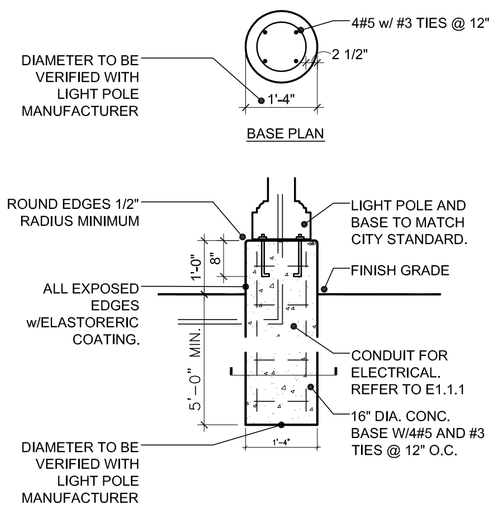

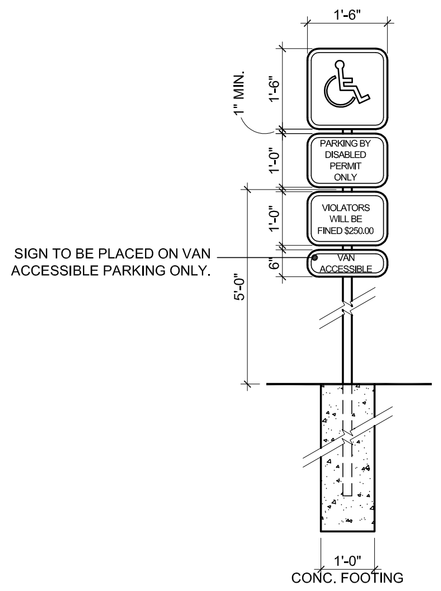

NOTE:
ALL LETTERS ARE 1" SERIES "C". TOP PORTION OF SIGN SHALL HAVE A REFLECTORIZED BLUE BACKGROUND WITH WHITE REFLECTORIZED LEGEND BORDER. BOTTOM PORTION OF SIGN SHALL HAVE A REFLECTORIZED WHITE BACKGROUND WITH BLACK OPAQUE LEGEND & BORDER.

04 A1.6.5 HANDICAPPED PARKING SIGN

SCALE: 1/2"=1'-0"

GRAPHIC SCALE: 1/2" = 1'-0"

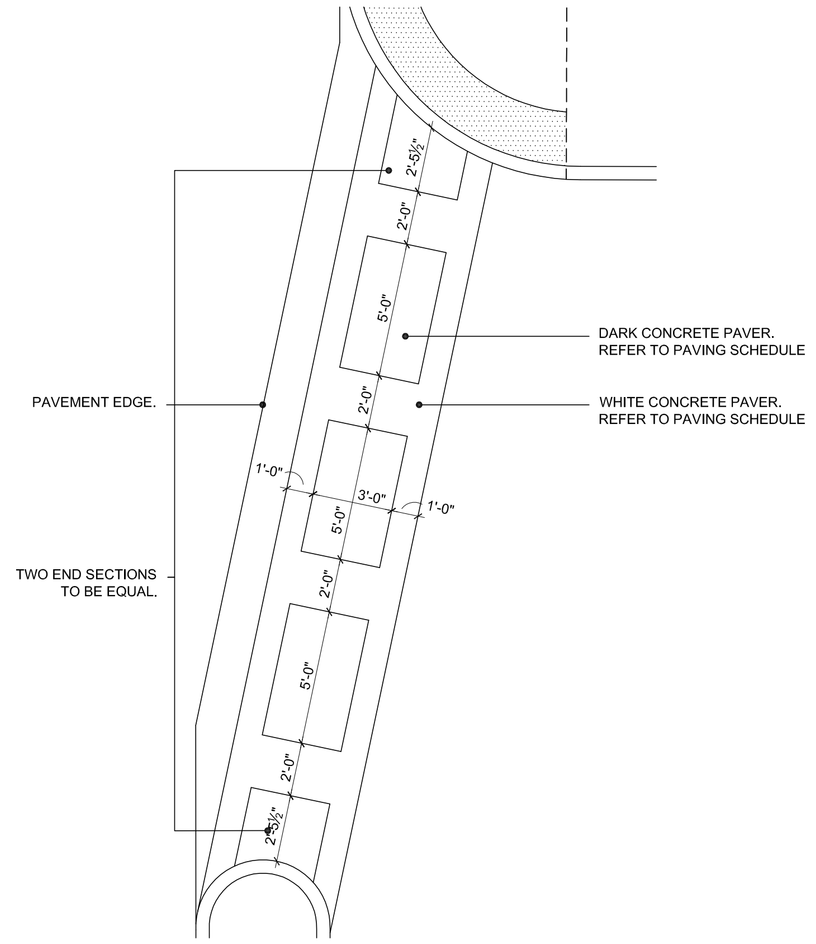

03 A1.6.5 PAVER CROSSWALK DETAIL

SCALE: 1/4"=1'-0"

GRAPHIC SCALE: 1/4" = 1'-0"

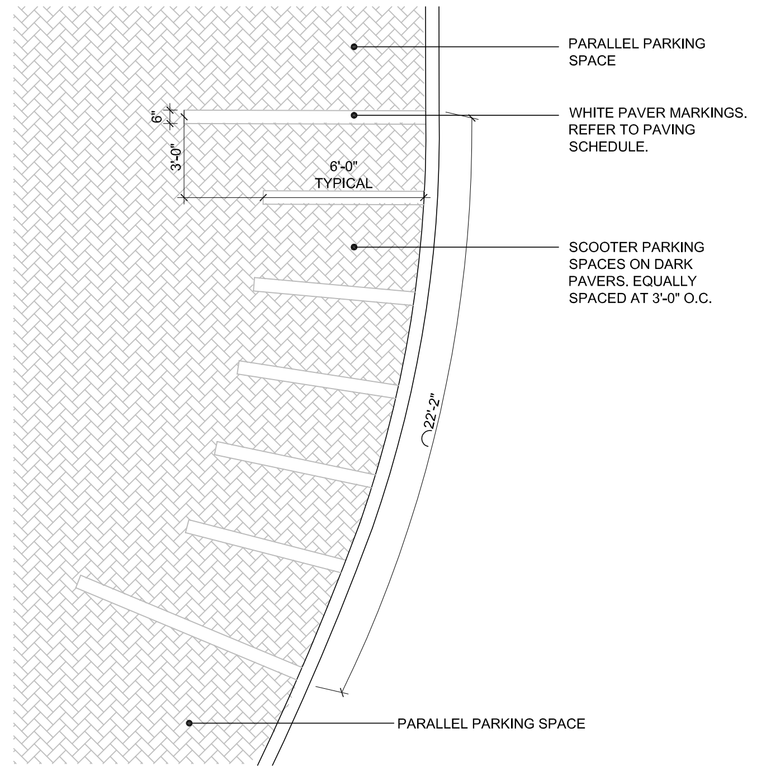

02 A1.6.5 PAVERED SCOOTER PARKING DETAILS

SCALE: 1/4"=1'-0"

GRAPHIC SCALE: 1/4" = 1'-0"

05 A1.6.5 LIGHT POLE DETAIL

SCALE: 1/2"=1'-0"

GRAPHIC SCALE: 1/4" = 1'-0"

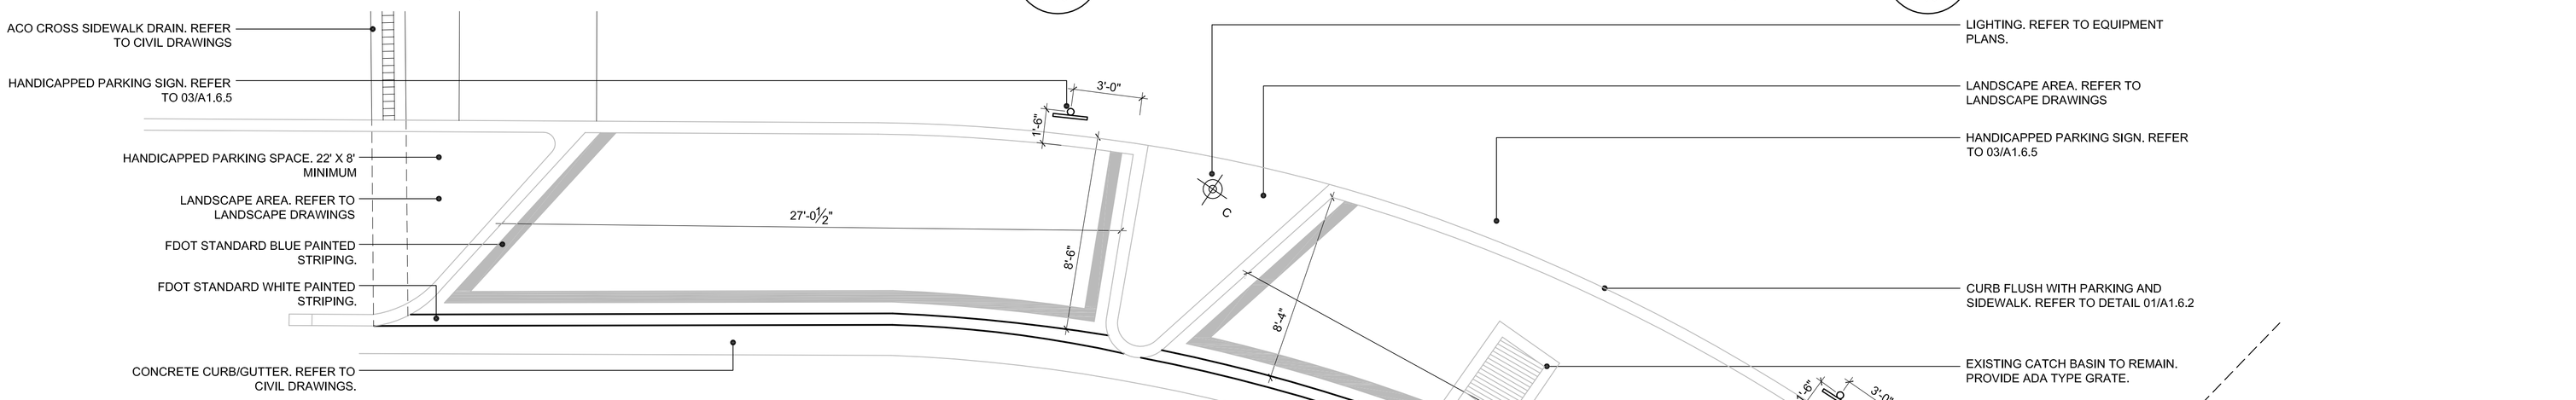

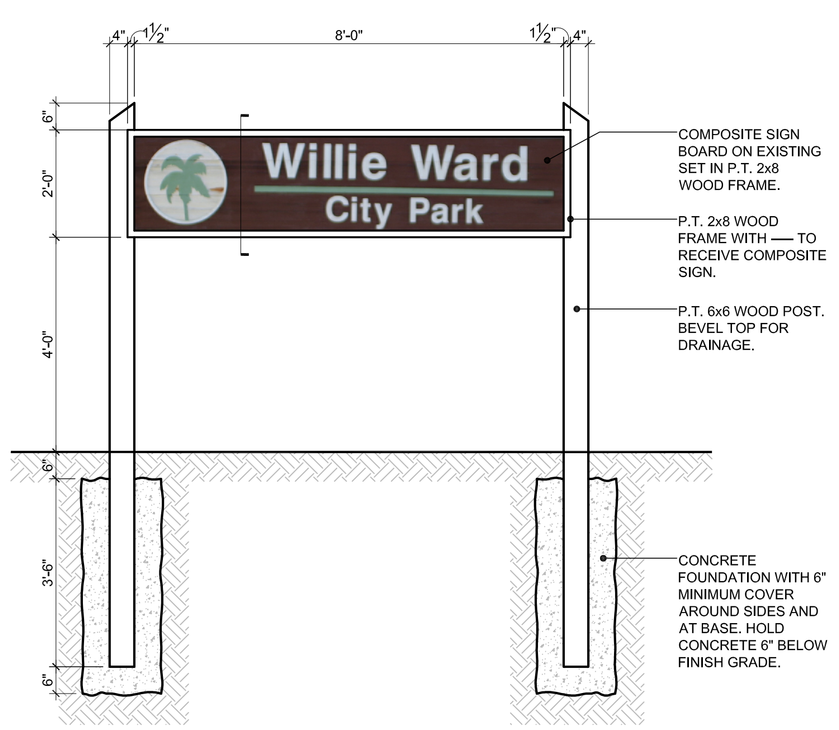

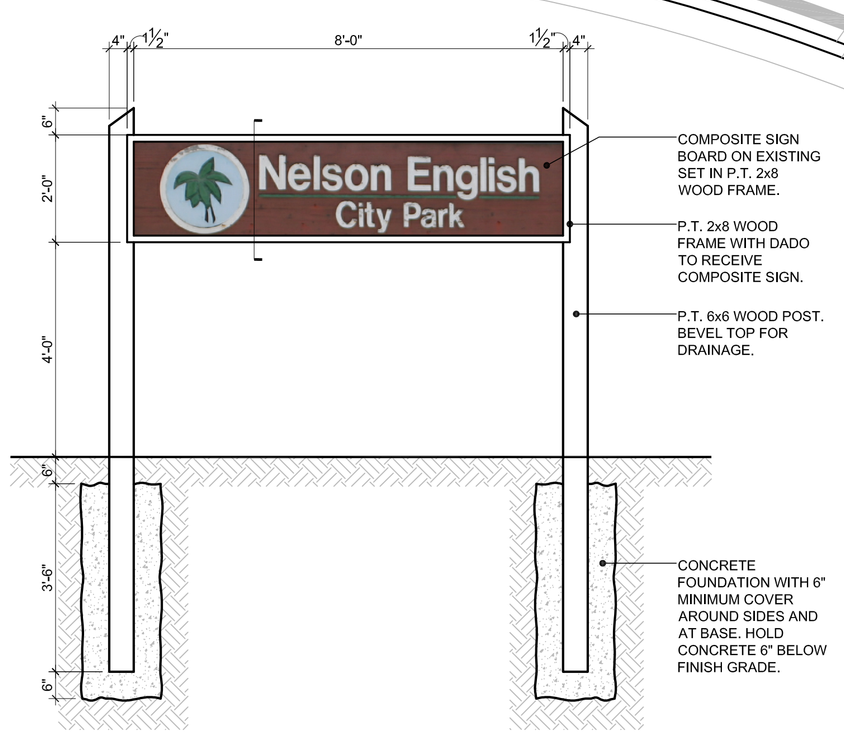

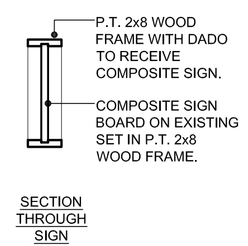

SECTION THROUGH SIGN

07 A1.6.5 WILLIE WARD PARK SIGN

SCALE: 1/2"=1'-0"

GRAPHIC SCALE: 1/2" = 1'-0"

06 A1.6.5 NELSON ENGLISH PARK SIGN

SCALE: 1/2"=1'-0"

GRAPHIC SCALE: 1/2" = 1'-0"

01 A1.6.5 HANDICAP PARKING DETAILS

SCALE: 1/4"=1'-0"

GRAPHIC SCALE: 1/4" = 1'-0"

ARCHITECT:
mbi | k2m
ARCHITECTURE, INC.
Architecture, Interior Design, Procurement, Owner Representation, Specialty Consulting
1001 Whitehead Street
Key West, Florida 33040
Tel: 305.292.7722
Fax: 305.292.2162
Email: infokw@mbi-k2m.com
www.mbi-k2m.com
PROF. REG. AA26001059
Building Relationships Based on Trust and Results
Cleveland | Key West | Charlotte
Southwest Florida | Washington DC

Seal:

Consultants:

CIVIL ENGINEER:
Meridian Engineering, LLC

LANDSCAPE ARCHITECT:
Craig Reynolds, RLA

Submissions:

- July 28, 2011 - Public Meeting #1
- August 18, 2011 - Public Meeting #2
- September 30, 2011 - HARC, Tree Commission, DRC and Planning
- January 4, 2012 - TIF Application
- January 18, 2012 - Revised Planning Board Submission
- January 27, 2012 - Revised Planning Board Submission
- June 5, 2012 - City Review Submission
- July 25, 2012 - City Review Submission
- August 17, 2012 - 100% Construction Documents

NELSON ENGLISH / WILLIE WARD PARK ENHANCEMENT PROJECT
CITY OF KEY WEST
300 Catherine Street, Key West, Florida 33040

PLOTTED: 8/20/2012 1:30 PM

Drawing Size	Project #:
24x36	MK-11035
Drawn By: AAG	Checked By: ADS

Title:
SITE DETAILS
PARKING AREAS

Sheet Number:
A1.6.5

Date: August 17, 2012

©2012 by mbi | k2m Architecture, Inc.

K:\Job\2011\MK-11035 - City of KW - Park Enhancement\Drawings\Arch\A1665.dwg, 8/20/2012 1:30 PM, scale: 1'-0" = 1'-0", Sheet grids

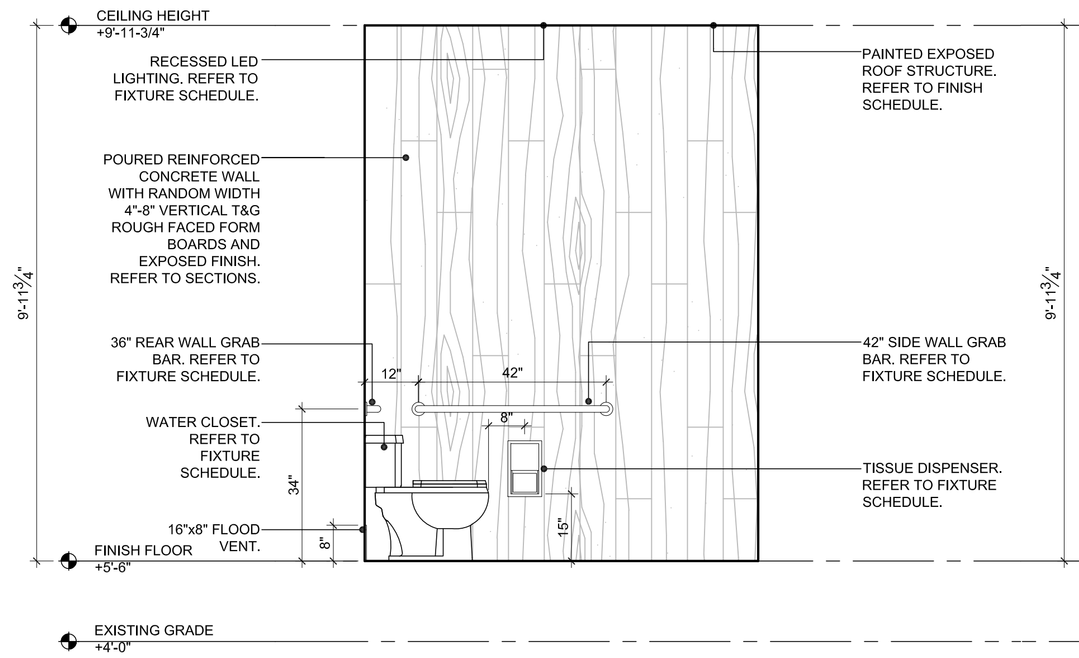

ENLARGED ELEVATION ROOM 101

04 / A2.1.1

SCALE: 1/2"=1'-0"

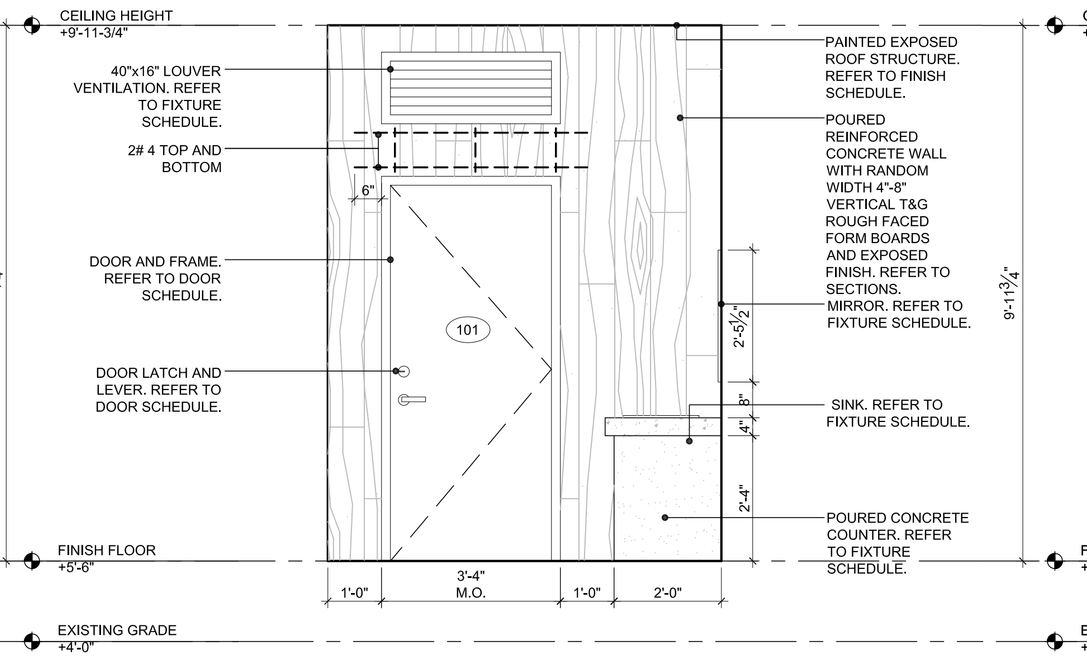

ENLARGED ELEVATION ROOM 101

03 / A2.1.1

SCALE: 1/2"=1'-0"

GRAPHIC SCALE: 1/2" = 1'-0" (0 1 2 3 4 5 6)

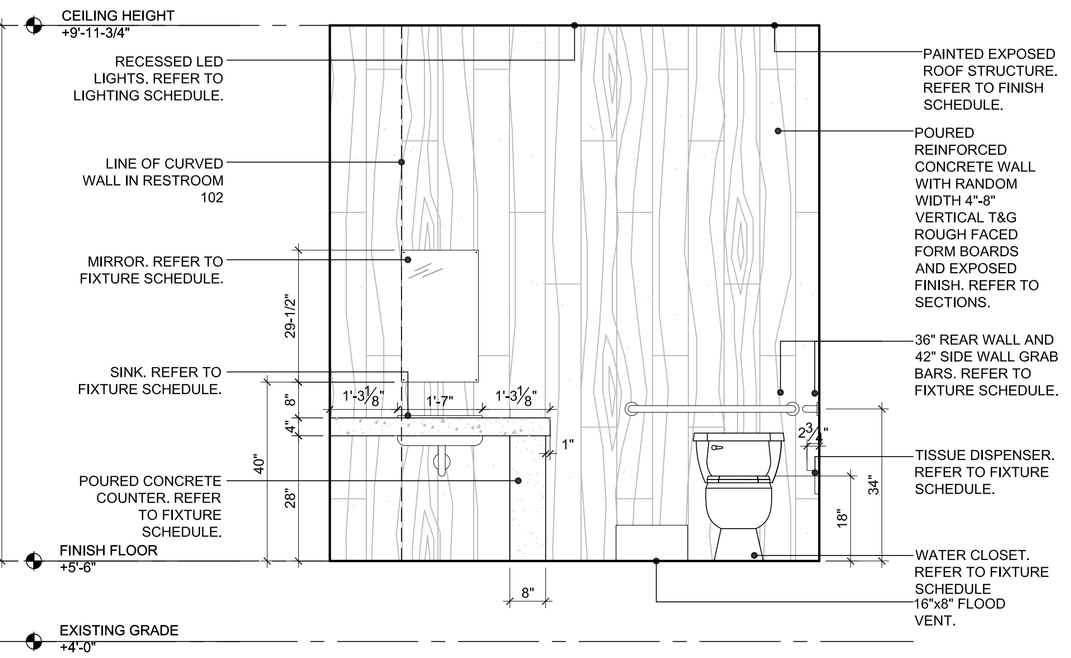

ENLARGED ELEVATION ROOM 101

02 / A2.1.1

SCALE: 1/2"=1'-0"

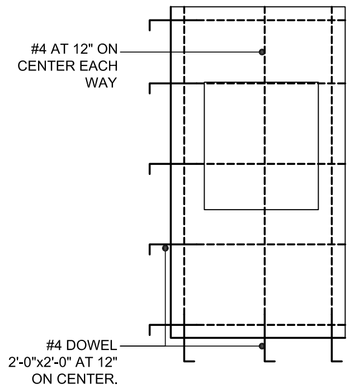

ENLARGED PLAN BATHROOM SINK

SCALE: 1/2"=1'-0"

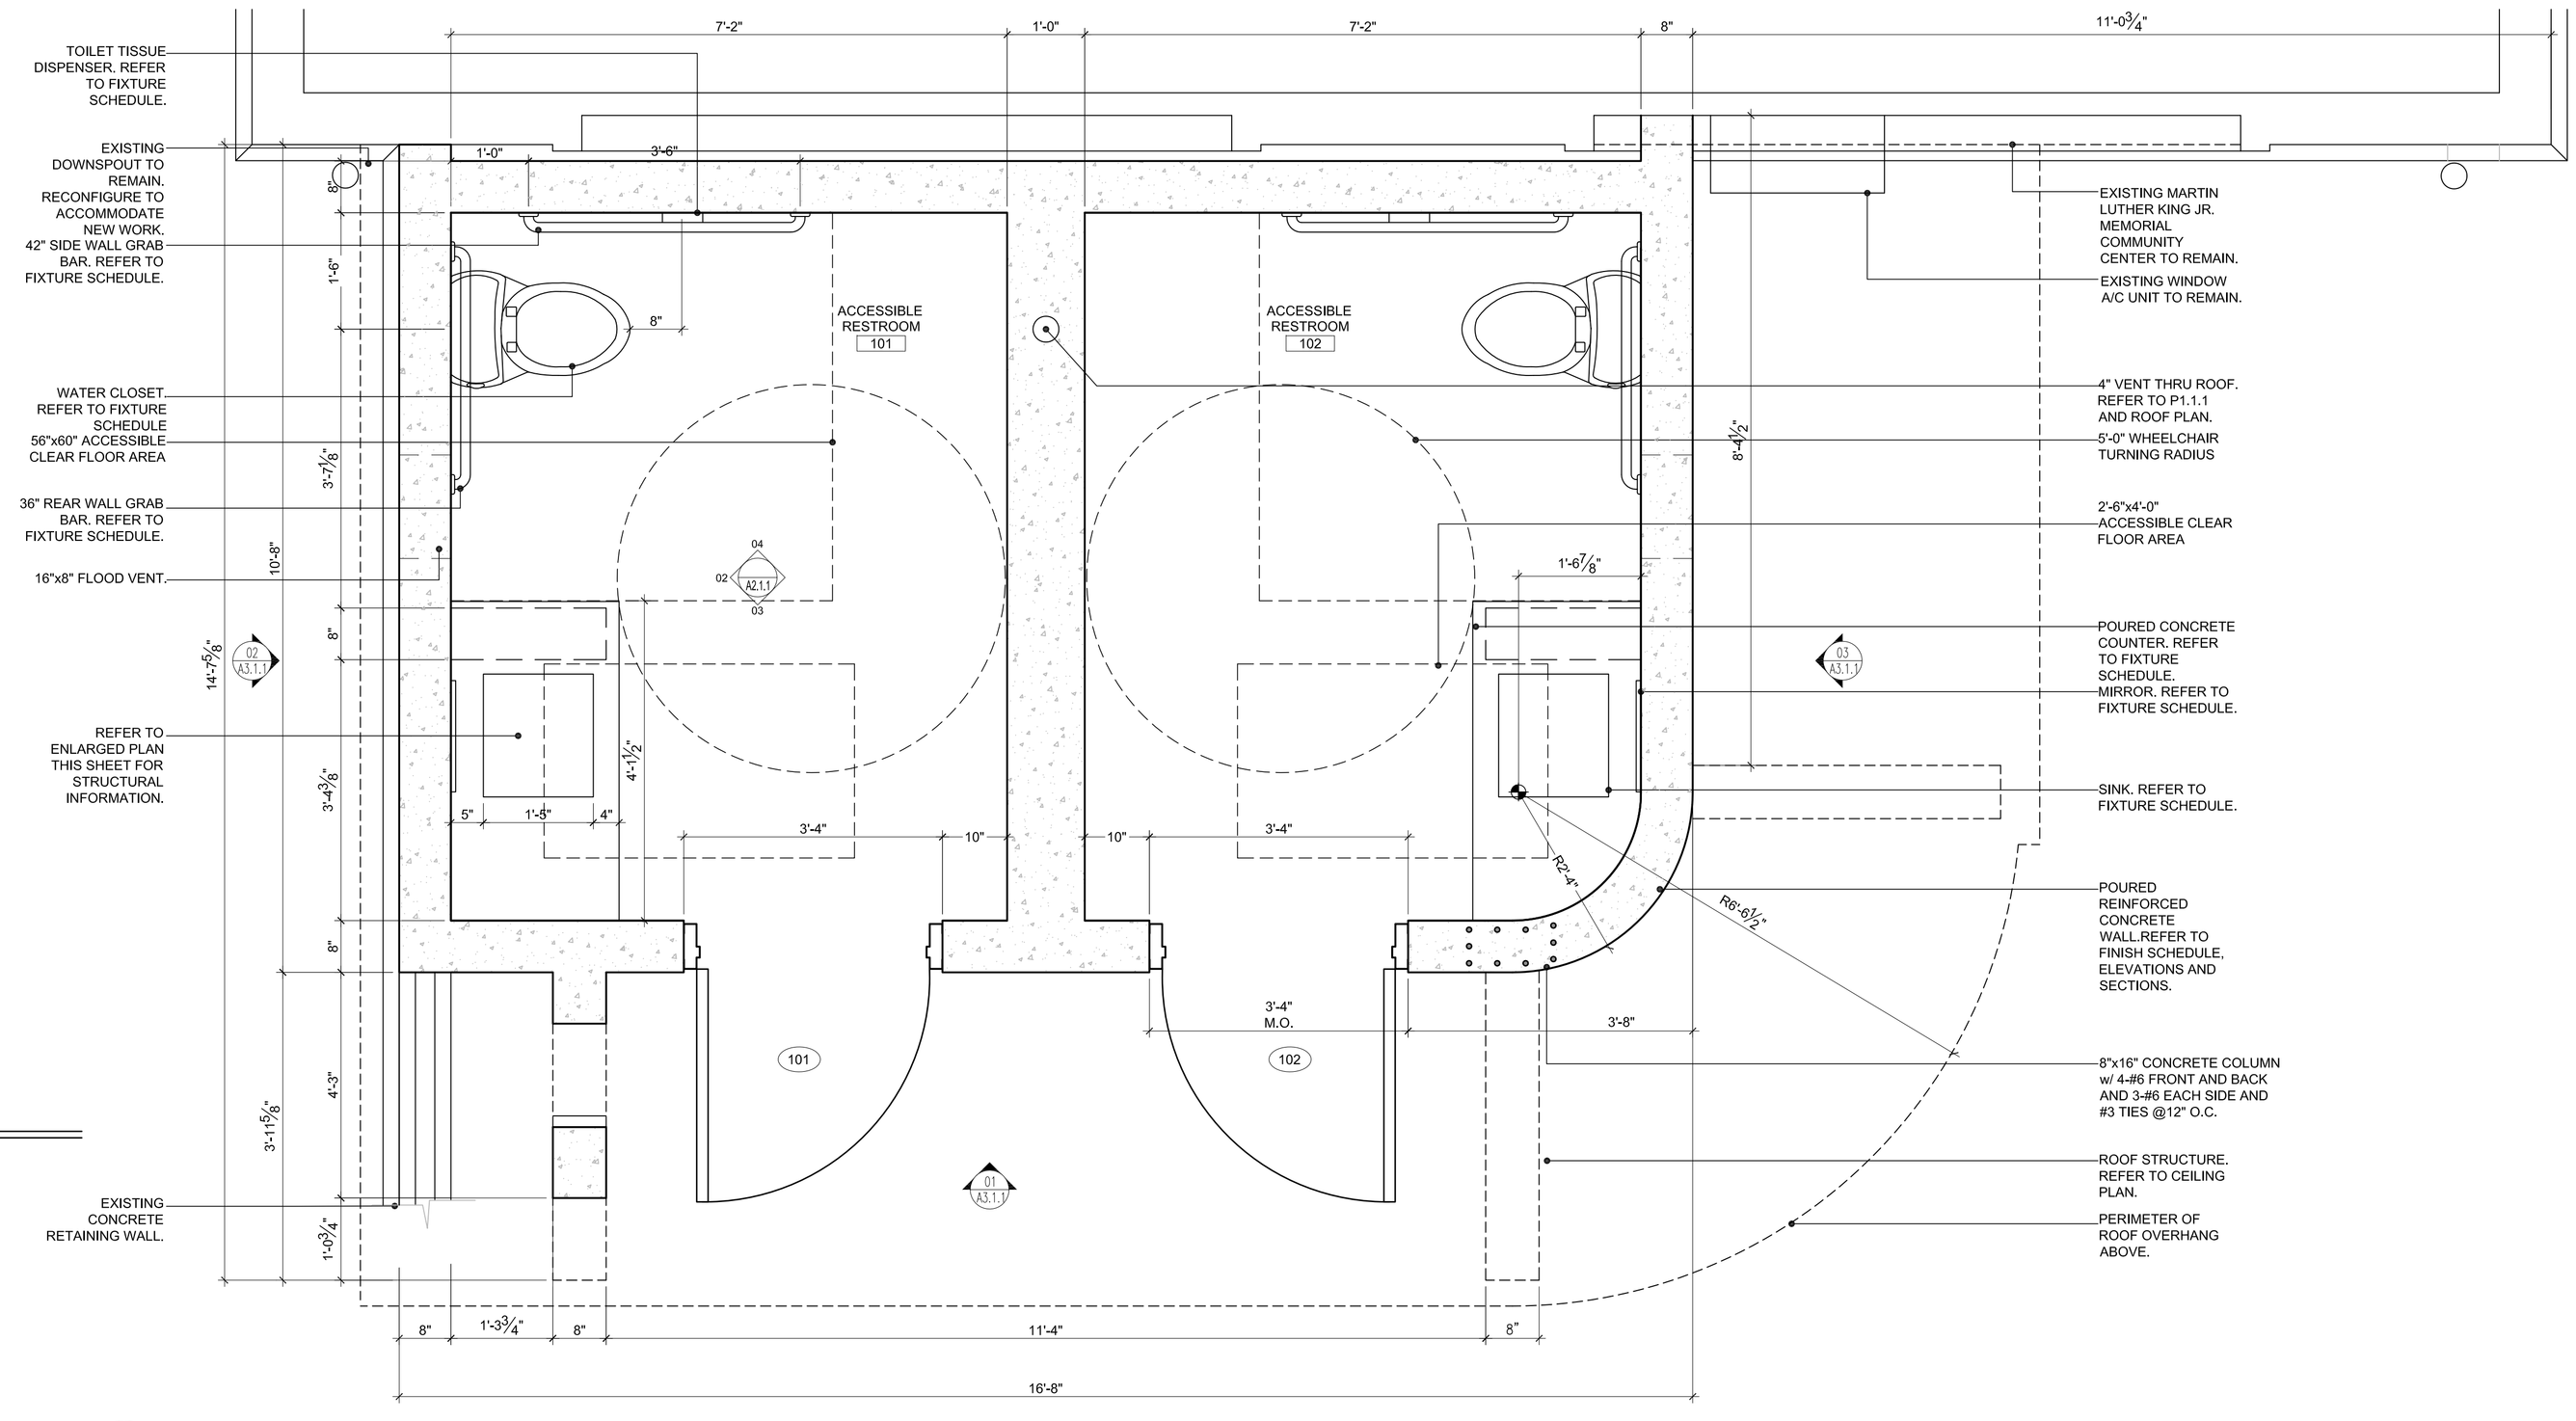

ACCESSIBLE RESTROOM FLOOR PLAN

01 / A2.1.1

SCALE: 3/4"=1'-0"

GRAPHIC SCALE: 3/4" = 1'-0" (0 1 2 3 4)

ARCHITECT:

mbi | k2m
ARCHITECTURE, INC.

Architecture, Interior Design, Procurement, Owner Representation, Specialty Consulting

1001 Whitehead Street
Key West, Florida 33040
Tel: 305.292.7722
Fax: 305.292.2162
Email: Infokw@mbi-k2m.com
www.mbi-k2m.com
PROF. REG. AA26001059

Building Relationships Based on Trust and Results

Cleveland | Key West | Charlotte
Southwest Florida | Washington DC

Seal:

Consultants:

CIVIL ENGINEER:
Meridian Engineering, LLC

LANDSCAPE ARCHITECT:
Craig Reynolds, RLA

Submissions:

- July 28, 2011 - Public Meeting #1
- August 18, 2011 - Public Meeting #2
- September 30, 2011 - HARC, Tree Commission, DRC and Planning
- January 4, 2012 - TIF Application
- January 18, 2012 - Revised Planning Board Submission
- January 27, 2012 - Revised Planning Board Submission
- June 5, 2012 - City Review Submission
- July 25, 2012 - City Review Submission
- August 17, 2012 - 100% Construction Documents

NELSON ENGLISH / WILLIE WARD PARK ENHANCEMENT PROJECT
CITY OF KEY WEST
300 Catherine Street, Key West, Florida 33040

PLOTTED: 8/19/2012 1:04 PM

Drawing Size	Project #:
24x36	MK-11035
Drawn By: AAG	Checked By: ADS

Title:

RESTROOM FLOOR PLAN AND INTERIOR ELEVATIONS

Sheet Number:

A2.1.1

Date: August 17, 2012

©2012 by mbi | k2m Architecture, Inc.

K:\Jobs\2011\MK-11035 - City of KW - Park Enhancement\Drawings\Arch\Art\11.dwg, 8/19/2012 1:04 PM, scale: 1'-0" = 1'-0", osorio

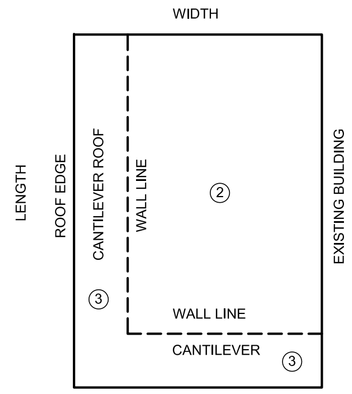

ROOF LOADS - WIND (LOADS IN PSF)

ZONE 2 = +15.8/ - 53.2
ZONE 3 = +15.8/ - 51.7 - CANT. ROOF PORTION

RESTROOM ROOF WIND LOAD

SCALE: NTS

ROOF PLAN NOTES

1. REFER TO EXTERIOR ELEVATIONS AND SECTIONS FOR HEIGHT OF BUILDING AND ROOF.
2. ROOF WATERPROOFING TO BE HYDRO-STOP MATERIAL, REFER TO A611 FOR FINISH SCHEDULE.
3. REFER TO A01 SERIES FOR CONCRETE SPECIFICATIONS.

CEILING PLAN LEGEND

◎	SILESCENT LED LIGHT - V206-C01-AC3-35-VBG-14
○	LUTRON OCCUPANCY SENSOR - LOS-CUS-500-WH

CEILING PLAN NOTES

1. LIGHTS ARE TO BE FLUSH WITH CONCRETE CEILING.
2. REFER TO SECTIONS AND DETAILS FOR CEILING HEIGHTS FOR BOTH EXTERIOR AND INTERIOR FINISHES.
3. REFER TO EXTERIOR ELEVATIONS FOR HEIGHT OF BUILDING MOUNTED EXTERIOR LIGHTS.
4. REFER TO A6.1.1 FOR FINISH SCHEDULE.

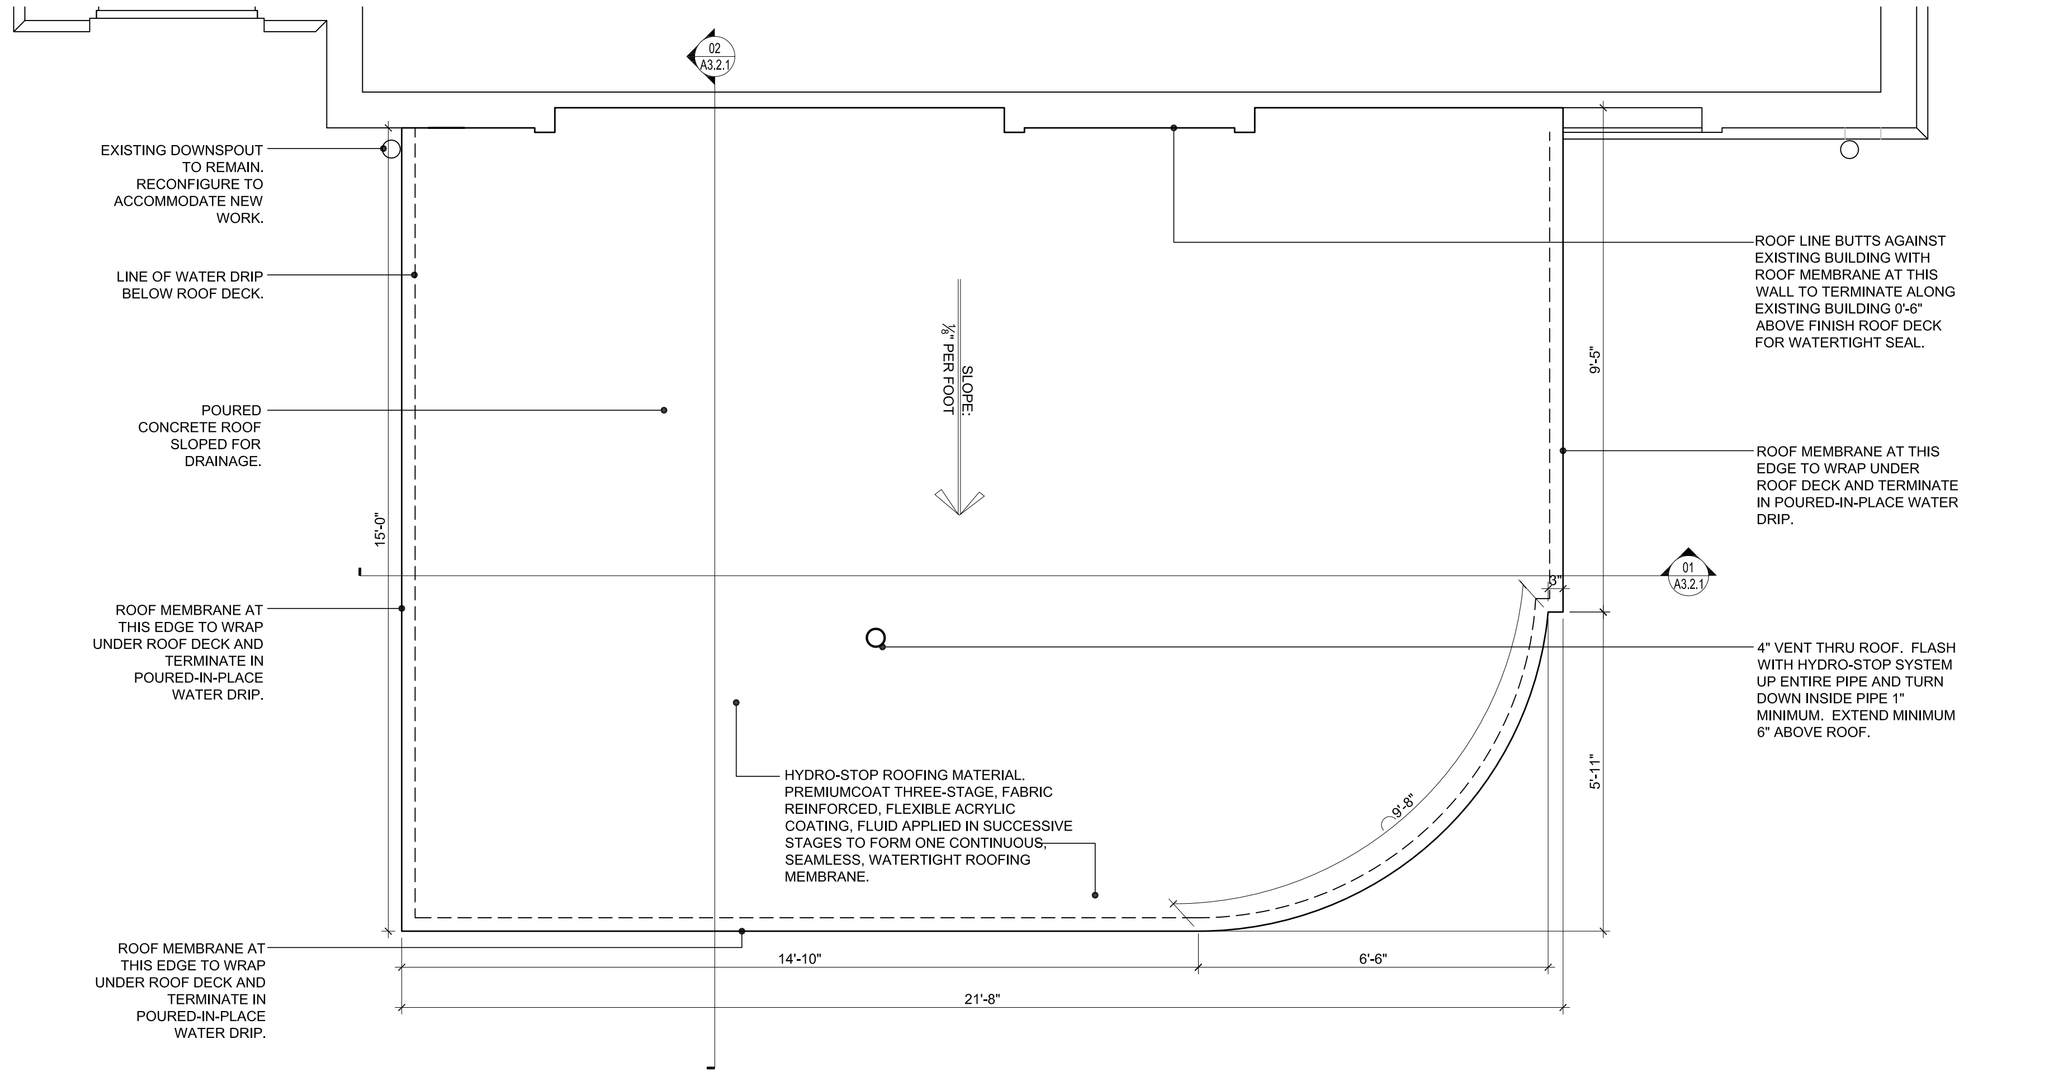

RESTROOM ROOF PLAN

02 A2.2.1

SCALE: 1/2" = 1'-0"

GRAPHIC SCALE: 1/2" = 1'-0"

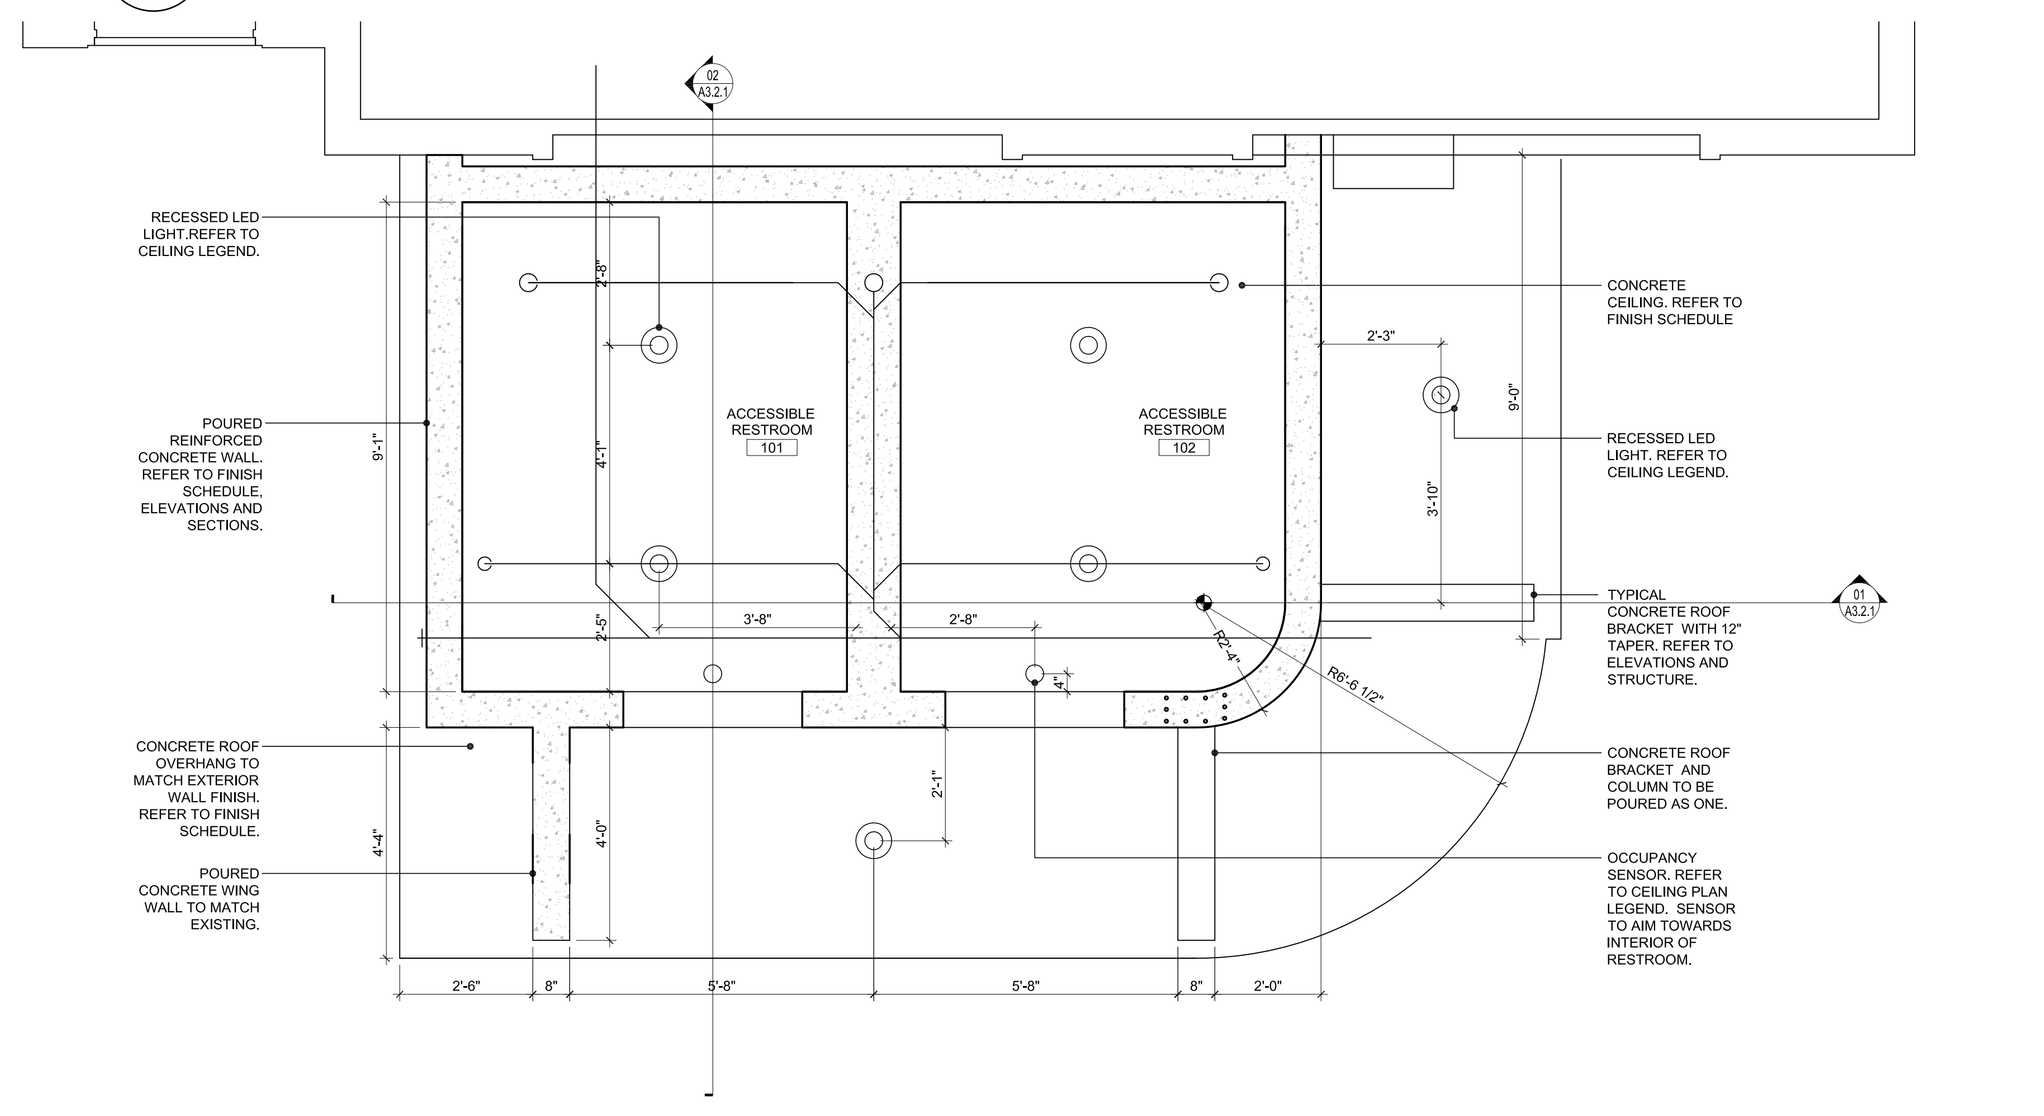

RESTROOM CEILING PLAN

N

01 A2.2.1

SCALE: 1/2" = 1'-0"

GRAPHIC SCALE: 1/2" = 1'-0"

ARCHITECT:

mbi | k2m
ARCHITECTURE, INC.

Architecture, Interior Design, Procurement, Owner Representation, Specialty Consulting

1001 Whitehead Street
Key West, Florida 33040
Tel: 305.292.7722
Fax: 305.292.2162
Email: Infokw@mbi-k2m.com
www.mbi-k2m.com
PROF. REG. AA26001059

Building Relationships Based on Trust and Results

Cleveland | Key West | Charlotte
Southwest Florida | Washington DC

Seal:

Consultants:

CIVIL ENGINEER:
Meridian Engineering, LLC

LANDSCAPE ARCHITECT:
Craig Reynolds, RLA

Submissions:

- July 28, 2011 - Public Meeting #1
- August 18, 2011 - Public Meeting #2
- September 30, 2011 - HARC, Tree Commission, DRC and Planning
- January 4, 2012 - TIF Application
- January 18, 2012 - Revised Planning Board Submission
- January 27, 2012 - Revised Planning Board Submission
- June 5, 2012 - City Review Submission
- July 25, 2012 - City Review Submission
- August 17, 2012 - 100% Construction Documents

NELSON ENGLISH / WILLIE WARD PARK ENHANCEMENT PROJECT
CITY OF KEY WEST
300 Catherine Street, Key West, Florida 33040

PLOTTED: 8/19/2012 1:46 PM

Drawing Size	Project #:
24x36	MK-11035
Drawn By: AAG	Checked By: ADS

Title:
RESTROOM CEILING AND ROOF PLAN

Sheet Number:
A2.2.1

Date: August 17, 2012

©2012 by mbi | k2m Architecture, Inc.

K:\Jobs\2011\MK-11035 - City of KW - Park Enhancement\Drawings\Arch\A2.2.1.dwg, 8/19/2012 1:46 PM, scale: 1'-0" = 1'-0", stevno

05 A3.1.1

EXISTING SIDE ELEVATION

SCALE: N.T.S.

04 A3.1.1

EXISTING FRONT ELEVATION

SCALE: N.T.S.

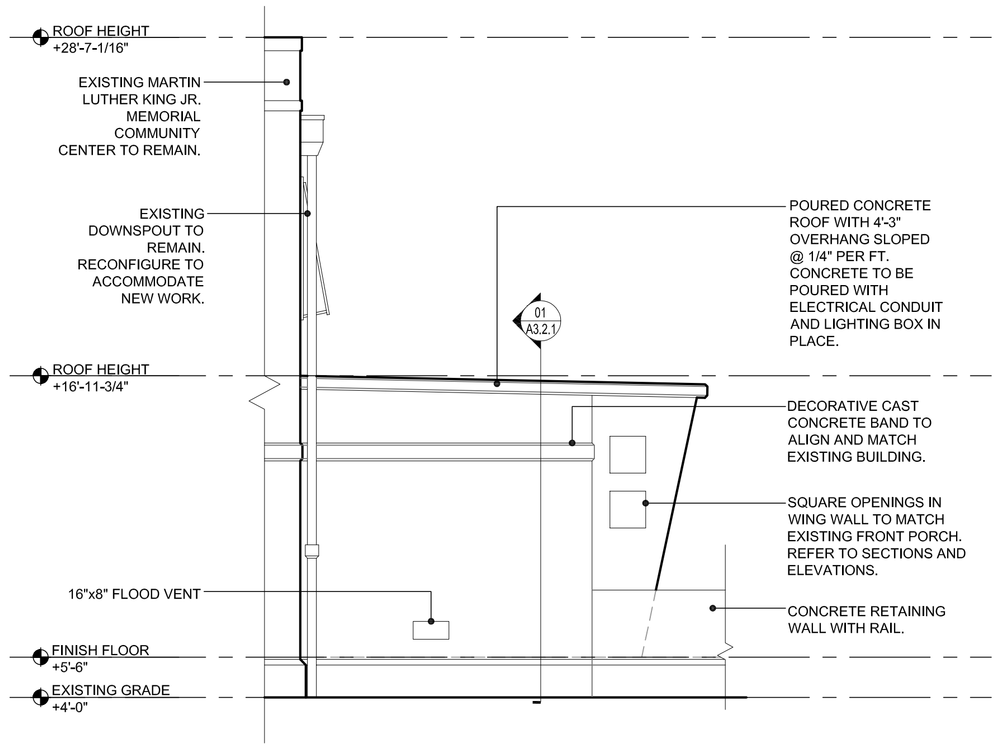

03 A3.1.1

REAR ELEVATION

SCALE: 1/4"=1'-0"

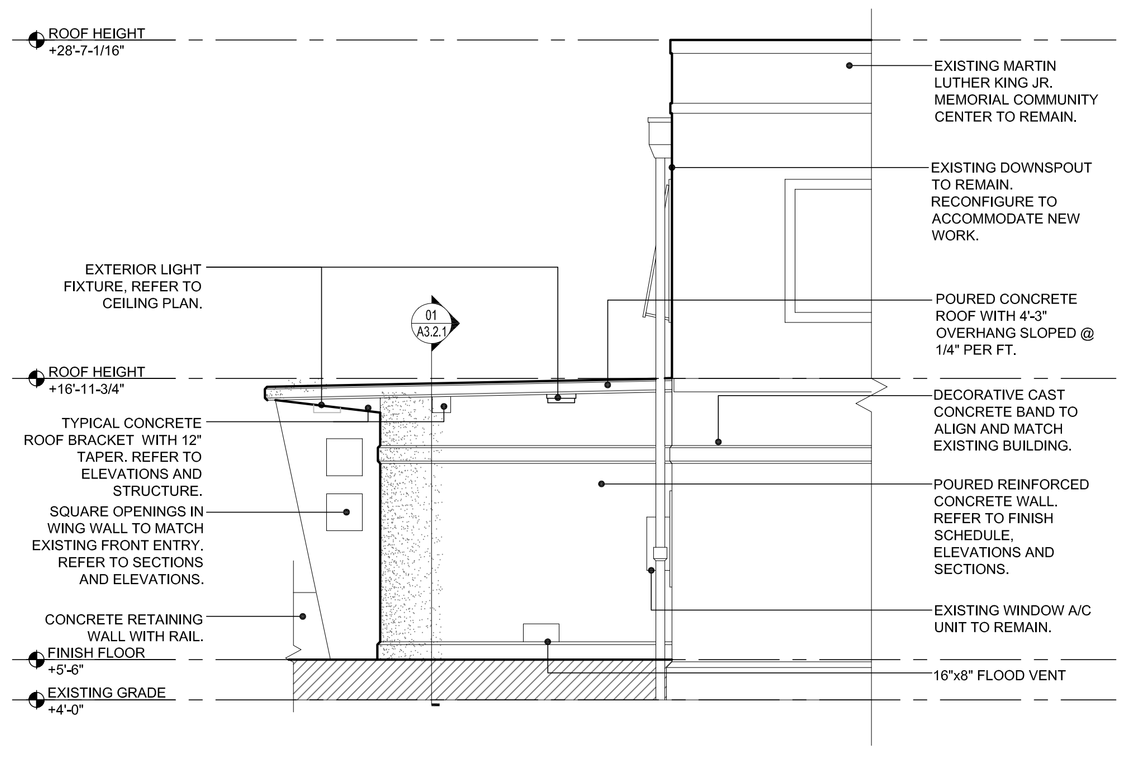

02 A3.1.1

FRONT ELEVATION

SCALE: 1/4"=1'-0"

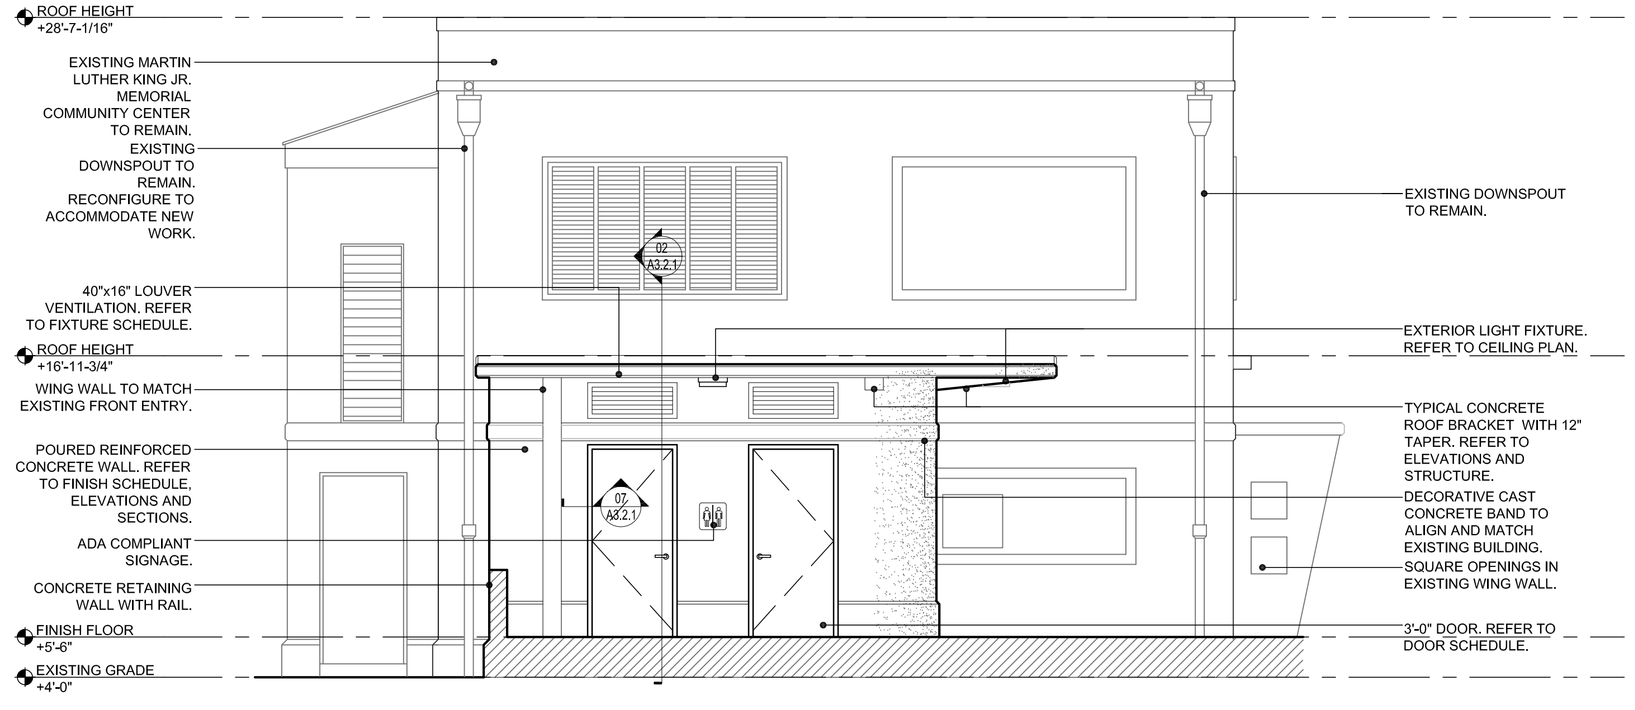

01 A3.1.1

SIDE ELEVATION

SCALE: 1/4"=1'-0"

0 4 8 12

GRAPHIC SCALE: 1/4" = 1'-0"

ARCHITECT:

mbi | k2m
ARCHITECTURE, INC.

Architecture, Interior Design, Procurement, Owner Representation, Specialty Consulting

1001 Whitehead Street
Key West, Florida 33040
Tel: 305.292.7722
Fax: 305.292.2162
Email: infokw@mbi-k2m.com
www.mbi-k2m.com
PROF. REG. AA26001059

Building Relationships Based on Trust and Results

Cleveland | Key West | Charlotte
Southwest Florida | Washington DC

Seal:

Consultants:

CIVIL ENGINEER:
Meridian Engineering, LLC

LANDSCAPE ARCHITECT:
Craig Reynolds, RLA

Submissions:

July 28, 2011 - Public Meeting #1
August 18, 2011 - Public Meeting #2
September 30, 2011 - HARC, Tree Commission, DRC and Planning
January 4, 2012 - TIF Application
January 18, 2012 - Revised Planning Board Submission
January 27, 2012 - Revised Planning Board Submission
June 5, 2012 - City Review Submission
July 25, 2012 - City Review Submission
August 17, 2012 - 100% Construction Documents

NELSON ENGLISH / WILLIE WARD PARK ENHANCEMENT PROJECT

CITY OF KEY WEST
300 Catherine Street, Key West, Florida 33040

PLOTTED: 8/20/2012 1:36 PM

Drawing Size	Project #:
24x36	MK-11035
Drawn By: AAG	Checked By: ADS

Title:

RESTROOM EXTERIOR ELEVATIONS

Sheet Number:

A3.1.1

Date: August 17, 2012

©2012 by mbi | k2m Architecture, Inc.

K:\2008\2011\MK-11035 - City of KW - Park Enhancement\Drawings\Arch\A3.1.1.dwg, 8/20/2012 1:36 PM, adobe PDF, scale: 1"=1'-0", down, grado

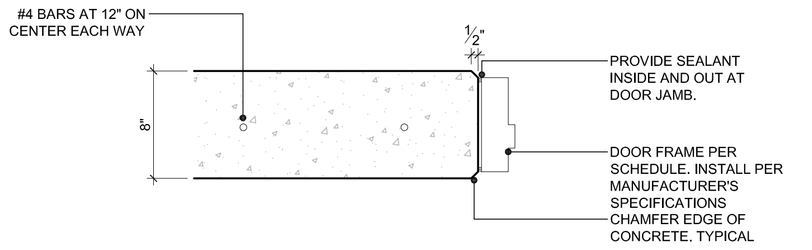

07 A3.2.1 DOOR JAMB DETAIL

SCALE: 1 1/2" = 1'-0"

GRAPHIC SCALE: 1 1/2" = 1'-0"

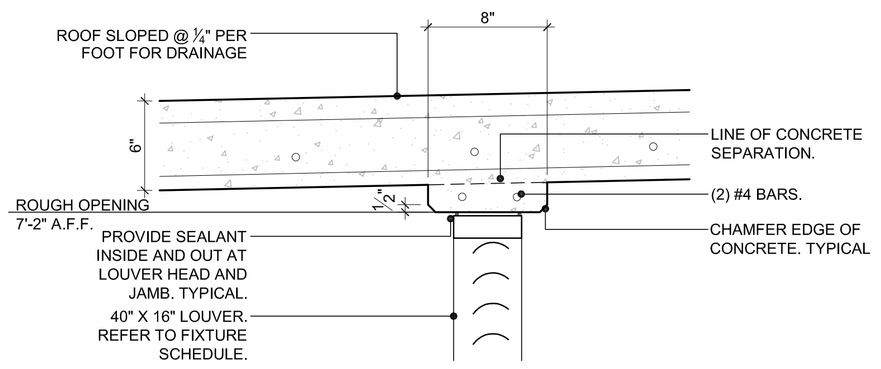

06 A3.2.1 LOUVER HEAD DETAIL

SCALE: 1 1/2" = 1'-0"

GRAPHIC SCALE: 1 1/2" = 1'-0"

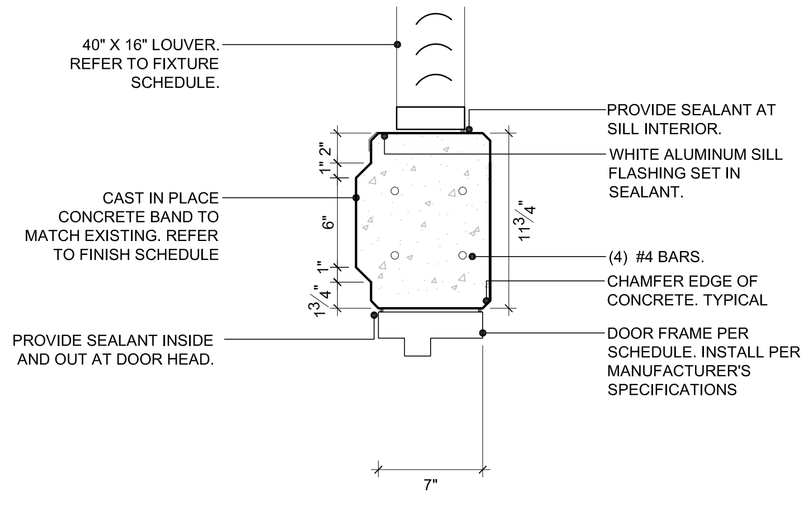

05 A3.2.1 DOOR HEAD/ LOUVER SILL DETAIL

SCALE: 1 1/2" = 1'-0"

GRAPHIC SCALE: 1 1/2" = 1'-0"

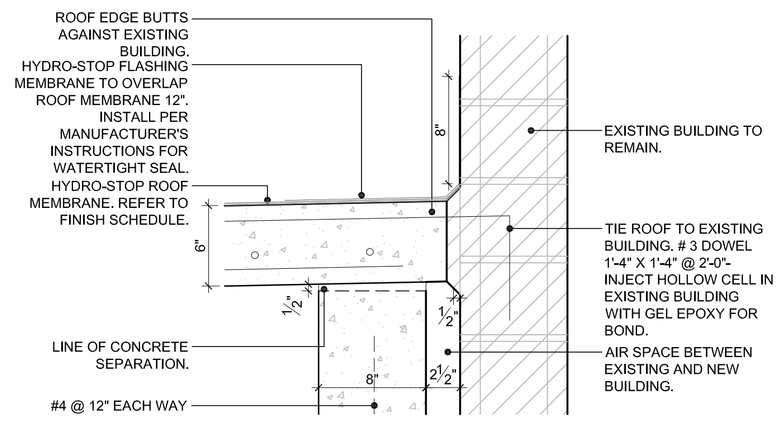

04 A3.2.1 ROOF EDGE DETAIL AT EXISTING BUILDING WALL

SCALE: 1 1/2" = 1'-0"

GRAPHIC SCALE: 1 1/2" = 1'-0"

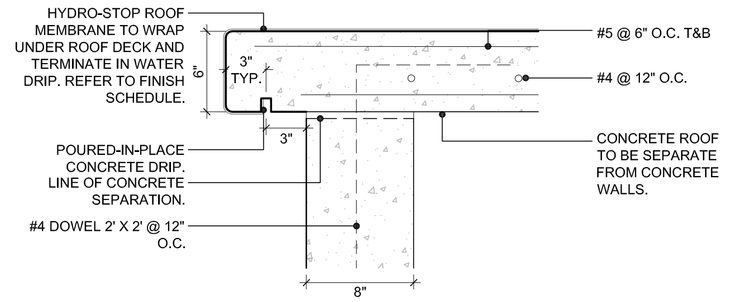

03 A3.2.1 ROOF EDGE DETAIL TYPICAL

SCALE: 1 1/2" = 1'-0"

GRAPHIC SCALE: 1 1/2" = 1'-0"

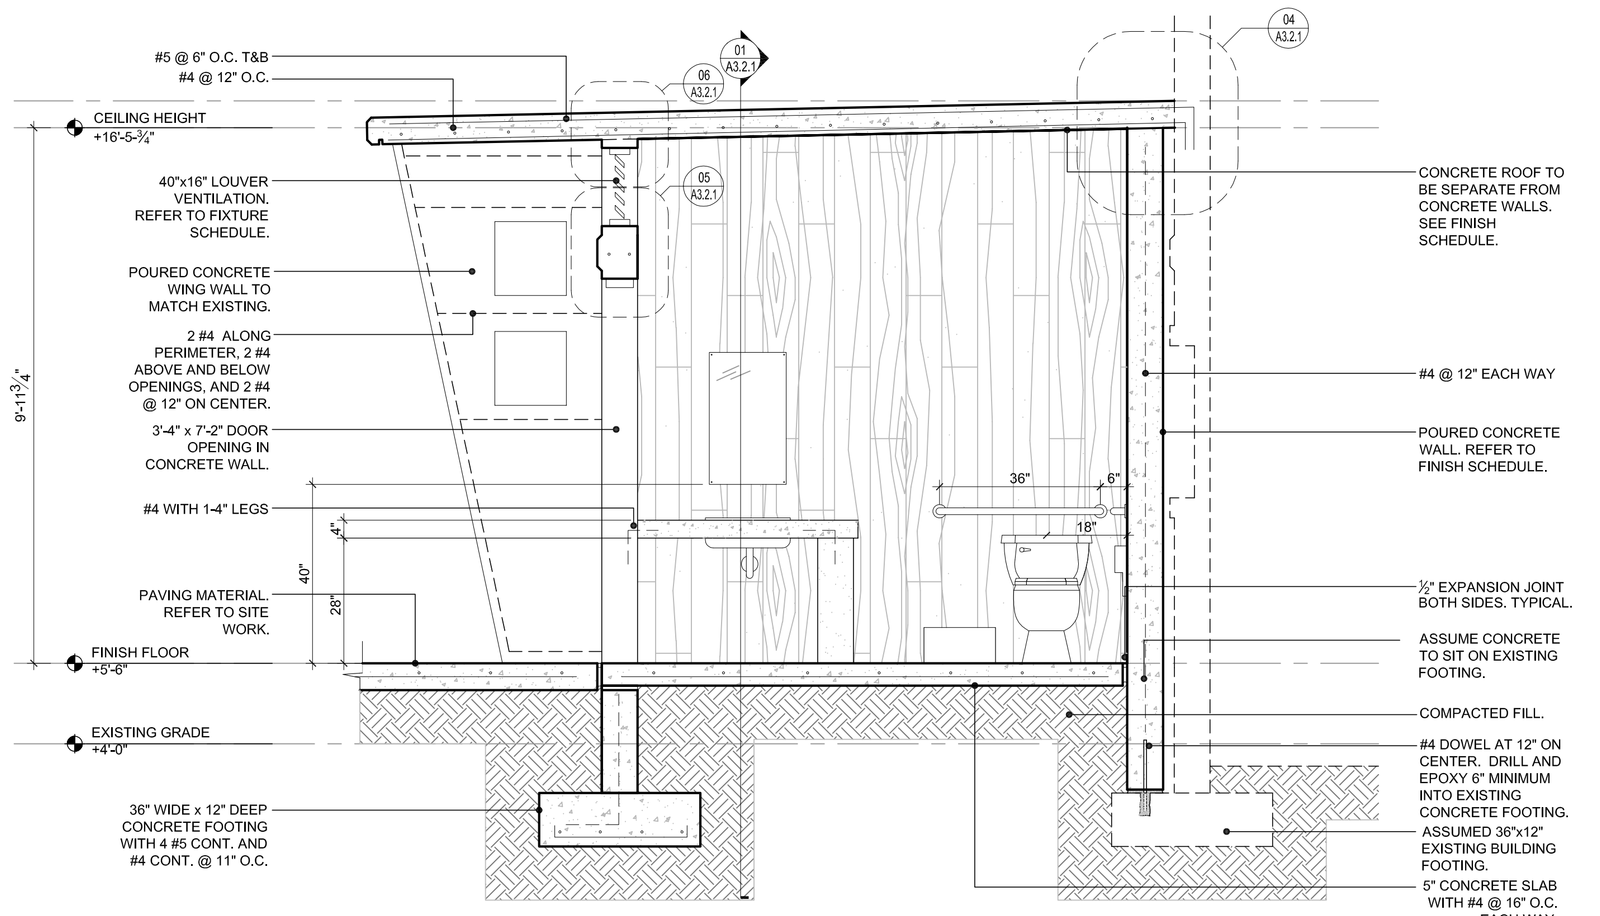

02 A3.2.1 RESTROOM SECTION

SCALE: 1/2" = 1'-0"

GRAPHIC SCALE: 1/2" = 1'-0"

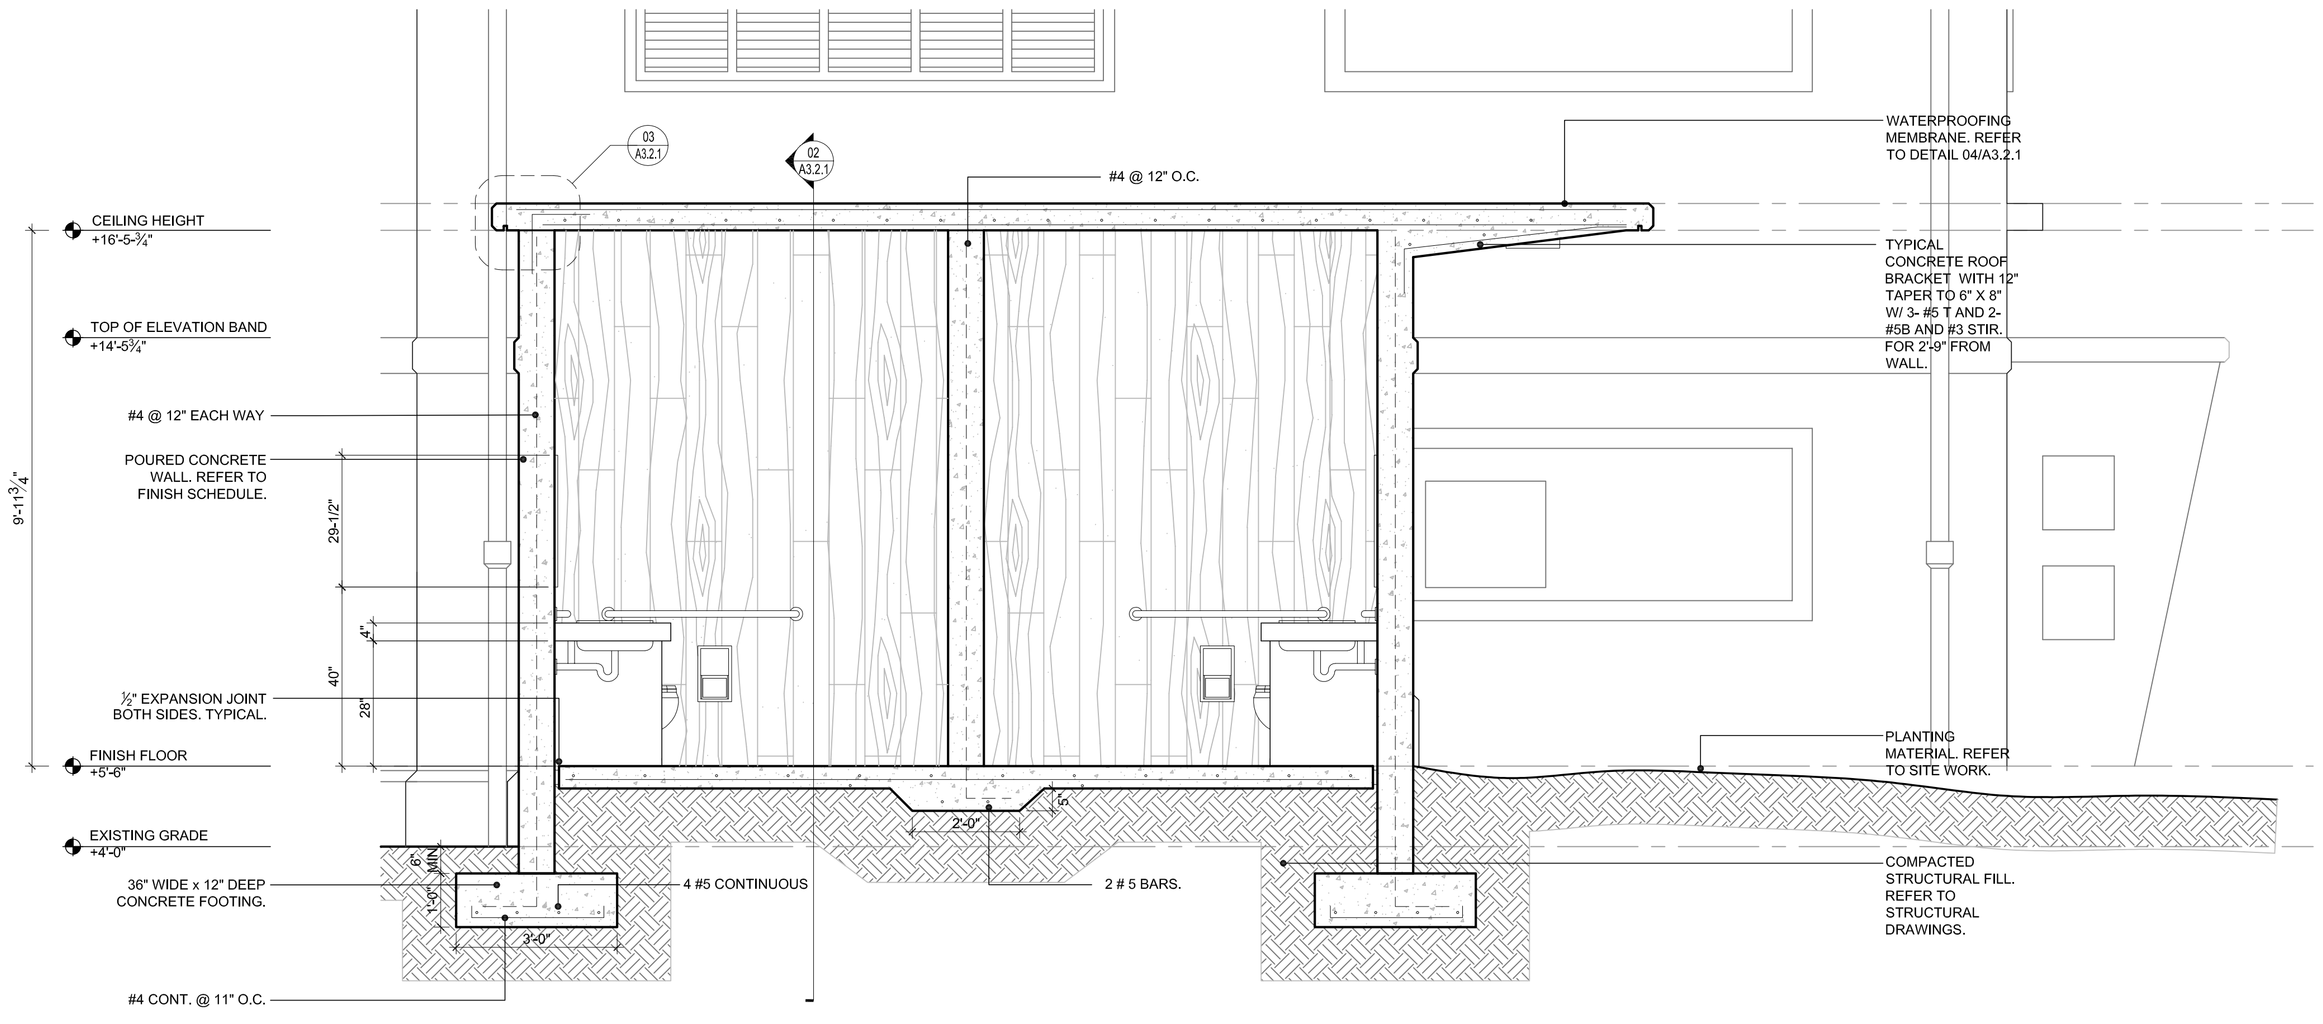

NOTE:
CONCRETE ROOF TO BE SEPARATE FROM CONCRETE WALLS. ROOF AND SUPPORT BRACKETS TO BE POURED AS ONE.

01 A3.2.1 RESTROOM SECTION

SCALE: 1/2" = 1'-0"

GRAPHIC SCALE: 1/2" = 1'-0"

ARCHITECT:

mbi | k2m
ARCHITECTURE, INC.

Architecture, Interior Design, Procurement, Owner Representation, Specialty Consulting

1001 Whitehead Street
Key West, Florida 33040
Tel: 305.292.7722
Fax: 305.292.2162
Email: infokw@mbi-k2m.com
www.mbi-k2m.com
PROF. REG. AA26001059

Building Relationships Based on Trust and Results

Cleveland | Key West | Charlotte
Southwest Florida | Washington DC

Seal:

Consultants:

CIVIL ENGINEER:
Meridian Engineering, LLC

LANDSCAPE ARCHITECT:
Craig Reynolds, RLA

Submissions:

- July 28, 2011 - Public Meeting #1
- August 18, 2011 - Public Meeting #2
- September 30, 2011 - HARC, Tree Commission, DRC and Planning
- January 4, 2012 - TIF Application
- January 18, 2012 - Revised Planning Board Submission
- January 27, 2012 - Revised Planning Board Submission
- June 5, 2012 - City Review Submission
- July 25, 2012 - City Review Submission
- August 17, 2012 - 100% Construction Documents

NELSON ENGLISH / WILLIE WARD PARK ENHANCEMENT PROJECT

CITY OF KEY WEST
300 Catherine Street, Key West, Florida 33040

PLOTTED: 8/20/2012 1:28 PM

Drawing Size	Project #:
24x36	MK-11035
Drawn By: AAG	Checked By: ADS

Title:

RESTROOM SECTIONS AND DETAILS

Sheet Number:

A3.2.1

Date: August 17, 2012

©2012 by mbi | k2m Architecture, Inc.

K:\Jobs\2011\MK-11035 - City of KW - Park Enhancement\Drawings\Arch\A201.dwg, 8/20/2012 1:28 PM, scale: 1'-0" = 1'-0", drawn: gbrido

FIXTURE SCHEDULE

TYPE	DESCRIPTION	BASIS OF DESIGN	FINISH	NOTES
MIRROR	FRAMELESS STAINLESS STEEL MIRROR 17½"W X 29½" H	BOBRICK- B-1556 1830	TYPE 430 STAINLESS STEEL W/ BRIGHT POLISHED FINISH	TO BE INSTALLED AT 40" A.F.F., TO MANUFACTURERS SPECIFICATIONS.
SINK	ADA SINGLE COMPARTMENT- NON LEDGEBACK W/ INTEGRA-FLOW 17"D X 19"W	JUST MANUFACTURING- SF-ADA-1917-A-GR	TYPE 304 , 18-8 GAUGE STAINLESS STEEL. INTERIOR AND TOP POLISHED TO NON POROUS FINISH	TOP TO BE INSTALLED AT 32" A.F.F.
WATER CLOSET	FLUSHOMETER ADA TOILET. FLOOR MOUNTED. 1.28 GPF	TOTO- CT705ELN(G)	COTTON. SANAGLASS CERAMIC GLAZE	PROVIDE CHROME PLATED SUPPLY STOP W/ ESCUTCHEON FLEXIBLE RISER.
GRAB BAR	36" AND 42" LENGHTS	BOBRICK- B-6806	STAINLESS STEEL W/ CONCEALED MOUNTING FLANGE AND COVER SNAPS	INSTALL CENTER AT 34" A.F.F.
FAUCET	SINGLE SUPPLY ADA SENSOR FAUCET W/ AERATED FLOW	TOTO- TEL3LS10	#CP POLISHED CHROME	
TOILET TISSUE DISPENSER	RECESSED MULTI-ROLL TOILET TISSUE DISPENSER 7⅞"W X 12½"H	BOBRICK- B-4388	18-8, TYPE 304, 22 GAUGE STAINLESS STEEL.	TO BE INSTALLED AT 15" A.F.F., TO MANUFACTURERS SPECIFICATIONS.
SOAP DISPENSER	RECESSED SOAP DISPENSER. 7⅛"W X 6⅜"H	BOBRICK- B-4063	18-8, TYPE 304, 22 GAUGE STAINLESS STEEL.	INSTALL AT 49" A.F.F.
HAND DRYER	SURFACE-MOUNTED ADA DRYER	BOBRICK- B-7128 115V	18-GAUGE, TYPE 304 STAINLESS STEEL W/ #4 SATIN FINISH VERTICAL GRAIN.	INSTALL AT 48" A.F.F.
LOUVER VENTILATION	WIND-DRIVEN RAIN LOUVERS 16" X 40"	GREENHECK- EHH-601D	6" DEEP EXTRUDED ALUMINUM LOUVER. COLOR TO MATCH BUILDING	CHANNEL INSTALLATION ABOVE DOOR

DOOR SCHEDULE

TYPE	DESCRIPTION	BASIS OF DESIGN	FINISH	NOTES
DOOR	3'-0" x 7'-0" VANDAL RESISTANT IMPACT RESISTANT EXTERIOR DOOR	SPECIAL-LITE SL-17	WHITE INTERIOR AND EXTERIOR WITH CLEAR ANODIZED FRAME.	FRAME AND CONTINUOUS HINGE BY SPECIAL-LITE.
LEVER	DOOR LATCH AND LEVER W/ "OCCUPIED" INDICATOR	SCHLAGE L9496 PRIVACY W/ "OCCUPIED" INDICATOR.	LEVER 06 IN 630 SATIN STAINLESS STEEL	
CLOSER	DOOR CLOSER	LCN 4010 CLOSER	STANDARD POWDER COATED FINISH WITH METAL COVER	

FINISH SCHEDULE

TYPE	DESCRIPTION	FINISH	COLOR
CONCRETE COUNTER	FLAT FINISH PREPARATION: SSPC-SP 1 (TEST PATCH IS RECOMMENDED TO INSURE PROPER ADHESION) 1ST COAT: S-W MACROPOXY 646 FAST CURE EPOXY, B58 SERIES (THIN 25%) (7.0 TO 13.5 MILS WET; 5.0 TO 10.0 DFT MILS) 2ND COAT: S-W ACROLON 218 HS ACRYLIC POLYURETHANE, B65 SERIES 3RD COAT: S-W ACROLON 218 HS ACRYLIC POLYURETHANE, B65 SERIES (4.5 TO 9.0 WET; 3.0 TO 6.0 DFT MILS PER COAT)	SMOOTH POURED CONCRETE	SHERWIN WILLIAMS SW7033 - BRAINSTORM BRONZE
INTERIOR CONCRETE FLOOR	FLAT FINISH PREPARATION: SSPC-SP 13 (ACID ETCH) 1ST COAT: S-W ARMORSEAL REXTHANE 1 FLOOR COATING, B65-60 SERIES 2ND COAT: S-W ARMORSEAL REXTHANE 1 FLOOR COATING, B65-60 SERIES (3.0 TO 4.5 WET; 2.0 TO 3.0 DFT MILS PER COAT) NON SKID ADDITIVE: H&C SHARK GRIP	SMOOTH POURED CONCRETE	SHERWIN WILLIAMS SW 7514 - FOOTHILLS
INTEROR CONCRETE WALL	FLAT FINISH PREPARATION: SSPC-SP 1 (TEST PATCH IS RECOMMENDED TO INSURE PROPER ADHESION) 1ST COAT: S-W MACROPOXY 646 FAST CURE EPOXY, B58 SERIES (THIN 25%) (7.0 TO 13.5 MILS WET; 5.0 TO 10.0 DFT MILS) 2ND COAT: S-W ACROLON 218 HS ACRYLIC POLYURETHANE, B65 SERIES 3RD COAT: S-W ACROLON 218 HS ACRYLIC POLYURETHANE, B65 SERIES (4.5 TO 9.0 WET; 3.0 TO 6.0 DFT MILS PER COAT)	RANDOM WIDTH 4"-8" VERTICAL T&G ROUGH FACED FORM BOARDS.	SHERWIN WILLIAMS SW 7123 - YELLOW BEAM
INTERIOR CONCRETE CEILING	FLAT FINISH PREPARATION: SSPC-SP 1 (TEST PATCH IS RECOMMENDED TO INSURE PROPER ADHESION) 1ST COAT: S-W MACROPOXY 646 FAST CURE EPOXY, B58 SERIES (THIN 25%) (7.0 TO 13.5 MILS WET; 5.0 TO 10.0 DFT MILS) 2ND COAT: S-W ACROLON 218 HS ACRYLIC POLYURETHANE, B65 SERIES 3RD COAT: S-W ACROLON 218 HS ACRYLIC POLYURETHANE, B65 SERIES (4.5 TO 9.0 WET; 3.0 TO 6.0 DFT MILS PER COAT)	SMOOTH POURED CONCRETE	SHERWIN WILLIAMS SW 7103 - WHITETAIL
EXTERIOR CONCRETE WALLS - BUILDING	FLAT FINISH PREPARATION: SSPC-SP 1 1ST COAT: S-W LOXON CONDITIONER, A24-100 SERIES (200-300 SQ FT/GAL) 2ND COAT: S-W LOXON ACRYLIC COATING, A24W300 SERIES 3RD COAT: S-W LOXON ACRYLIC COATING, A24W300 SERIES (8 MILS WET, 3.7 MILS DRY PER COAT	TROWELLED	SHERWIN WILLIAMS SW 6358 - CREAMERY
EXTERIOR CONCRETE WALLS - SITE ELEMENTS/ RETAINING	FLAT FINISH PREPARATION: SSPC-SP 1 1ST COAT: S-W LOXON CONDITIONER, A24-100 SERIES (200-300 SQ FT/GAL) 2ND COAT: S-W LOXON ACRYLIC COATING, A24W300 SERIES 3RD COAT: S-W LOXON ACRYLIC COATING, A24W300 SERIES (8 MILS WET, 3.7 MILS DRY PER COAT	TROWELLED	SHERWIN WILLIAMS SW 6115 - TOTALLY TAN
ROOF	HYDRO-STOP ROOFING AND WATERPROOFING SYSTEM. FABRIC REINFORCED, FLEXIBLE ACRYLIC COATING, FLUID APPLIED IN SUCCESSIVE STAGES TO FORM ONE CONTINUOUS, SEAMLESS, WATERTIGHT MEMBRANE	40MIL CURED TOTAL SYSTEM THICKNESS CONSISTS OF (1) PREMIUMCOAT FOUNDATIONCOAT FLEXIBLE ACRYLIC POLYMER RESIN, (2) HYDRO-STOP POLYESTER, NON-WOVEN, STICH-BONDED AND HEAT-SET FABRIC, AND (3) PREMIUMCOAT FINISHCOAT FLEXIBLE ACRYLIC POLYMER RESIN.	WHITE

GENERAL NOTES

1. CONTRACTOR SHALL VERIFY SPECIFIC ROUGH OPENING SIZES PRIOR TO ORDERING DOORS / LOUVERS.

ARCHITECT:

mbi | k2m
ARCHITECTURE, INC.

Architecture, Interior Design, Procurement, Owner Representation, Specialty Consulting

1001 Whitehead Street
Key West, Florida 33040
Tel: 305.292.7722
Fax: 305.292.2162
Email: infokw@mbi-k2m.com
www.mbi-k2m.com
PROF. REG. AA26001059

Building Relationships
Based on Trust and Results

Cleveland | Key West | Charlotte
Southwest Florida | Washington DC

Seal:

Consultants:

CIVIL ENGINEER:
Meridian Engineering, LLC

LANDSCAPE ARCHITECT:
Craig Reynolds, RLA

Submissions:

July 28, 2011 - Public Meeting #1
August 18, 2011 - Public Meeting #2
September 30, 2011 - HARC, Tree Commission, DRC and Planning
January 4, 2012 - TIF Application
January 18, 2012 - Revised Planning Board Submission
January 27, 2012 - Revised Planning Board Submission
June 5, 2012 - City Review Submission
July 25, 2012 - City Review Submission
August 17, 2012 - 100% Construction Documents

NELSON ENGLISH / WILLIE WARD PARK ENHANCEMENT PROJECT
CITY OF KEY WEST
300 Catherine Street, Key West, Florida 33040

PLOTTED: 8/20/2012 1:29 PM

Drawing Size	Project #:
24x36	MK-11035
Drawn By: AAG	Checked By: ADS

Title:

SCHEDULES

Sheet Number:

A6.1.1

Date: August 17, 2012

©2012 by mbi | k2m Architecture, Inc.

K:\Jobs\2011\MK-11035 - City of KW - Park Enhancement\Drawings\Arch\MK11035.dwg, 8/20/2012 1:29 PM, xsaia, 1"=0" = 1'-0", plan-gis.ctb