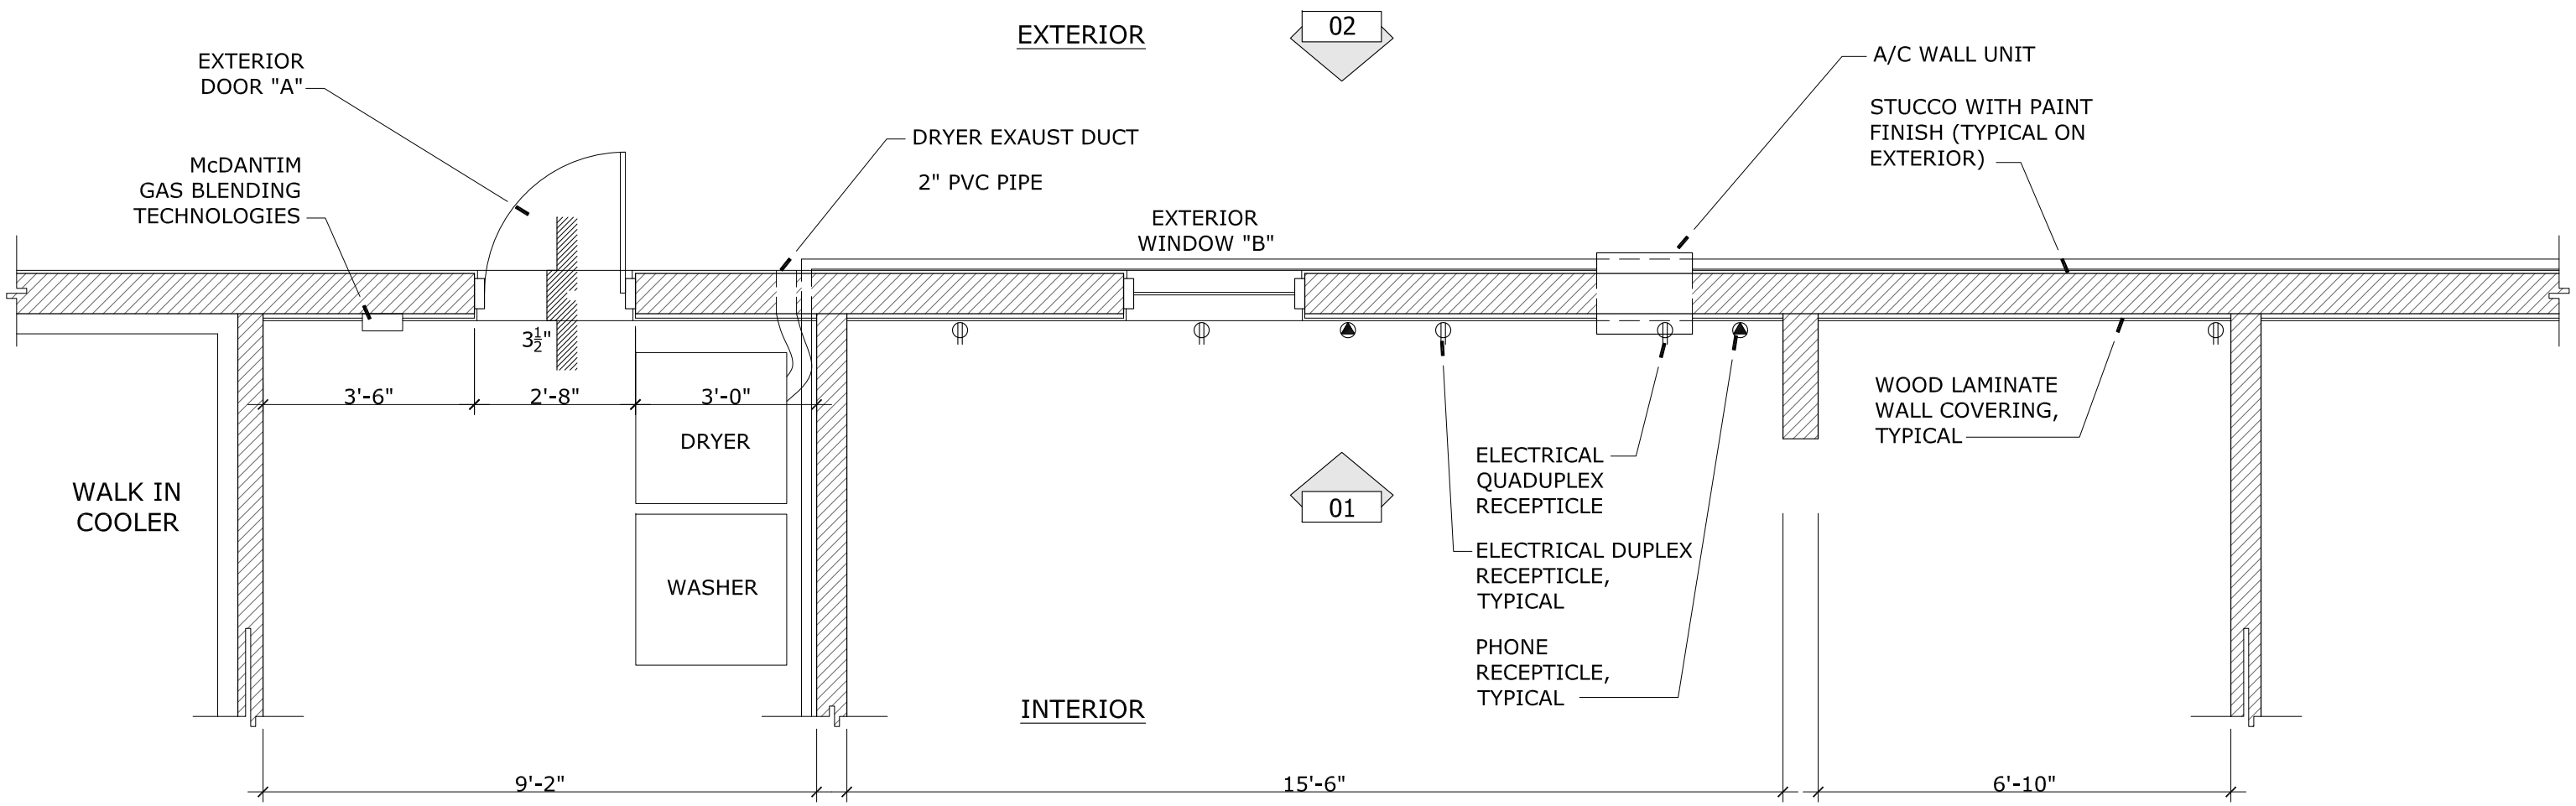

PARTIAL FLOOR PLAN

SCALE: 3/8" = 1'-0"

R+O STUDIO

STUDIO OF MODERN ARCHITECTURE

ARCHITECTURE
INTERIOR DESIGN

©2013
all rights reserved

TURTLE KRAALS WALL

231 MARGARET ST,
KEY WEST, FL, 33040