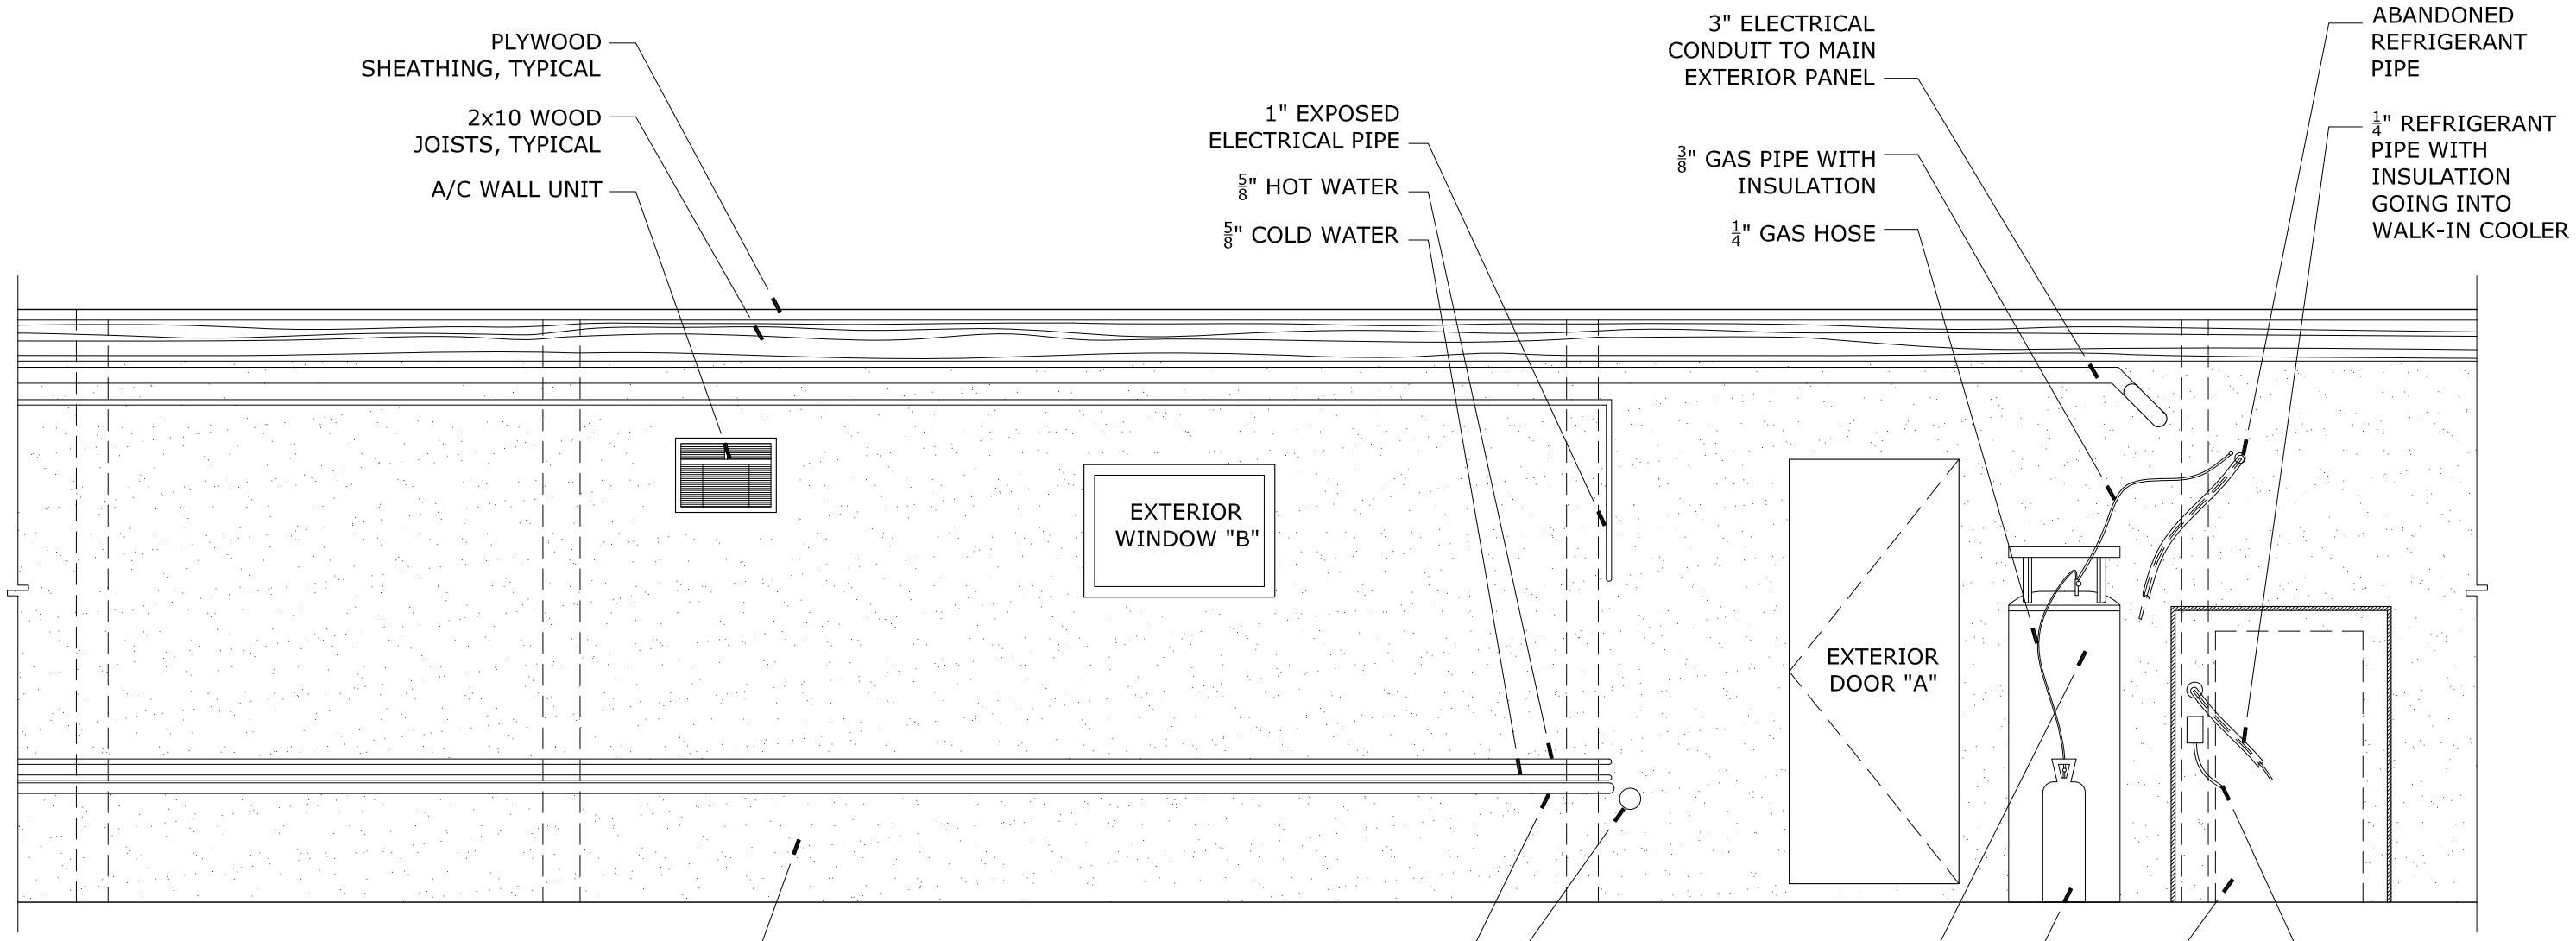

2 EXTERIOR ELEVATION
SCALE: 3/8" = 1'-0"

STUCCO WITH PAINT FINISH (TYPICAL ON EXTERIOR)

2" PVC PIPE

DRYER EXAUST DUCT

NAT'L BD.NO. 210362
CRN: M5853.5C
YEAR 2010 **- S/N** 31004044
RT- 2 **MODEL** MIZER 550
MAWP 300 **PSI - AT 100° F**
MDMT-320° F
CERTIFIED BY CHART, INC.

CARBON DIOXIDE
SERIES 3740
COMPRESSED GAS REGULATOR 366M

COPELAND
MODEL # REK3-0125-PFV-217
SERIAL: 97L27149
VOLTS: 208/200 230
PH: 1
HZ: 60/50

ELECTRICAL POWER

R+O STUDIO
STUDIO OF MODERN ARCHITECTURE
ARCHITECTURE
INTERIOR DESIGN

©2013
all rights reserved

TURTLE KRAALS WALL
231 MARGARET ST,
KEY WEST, FL, 33040

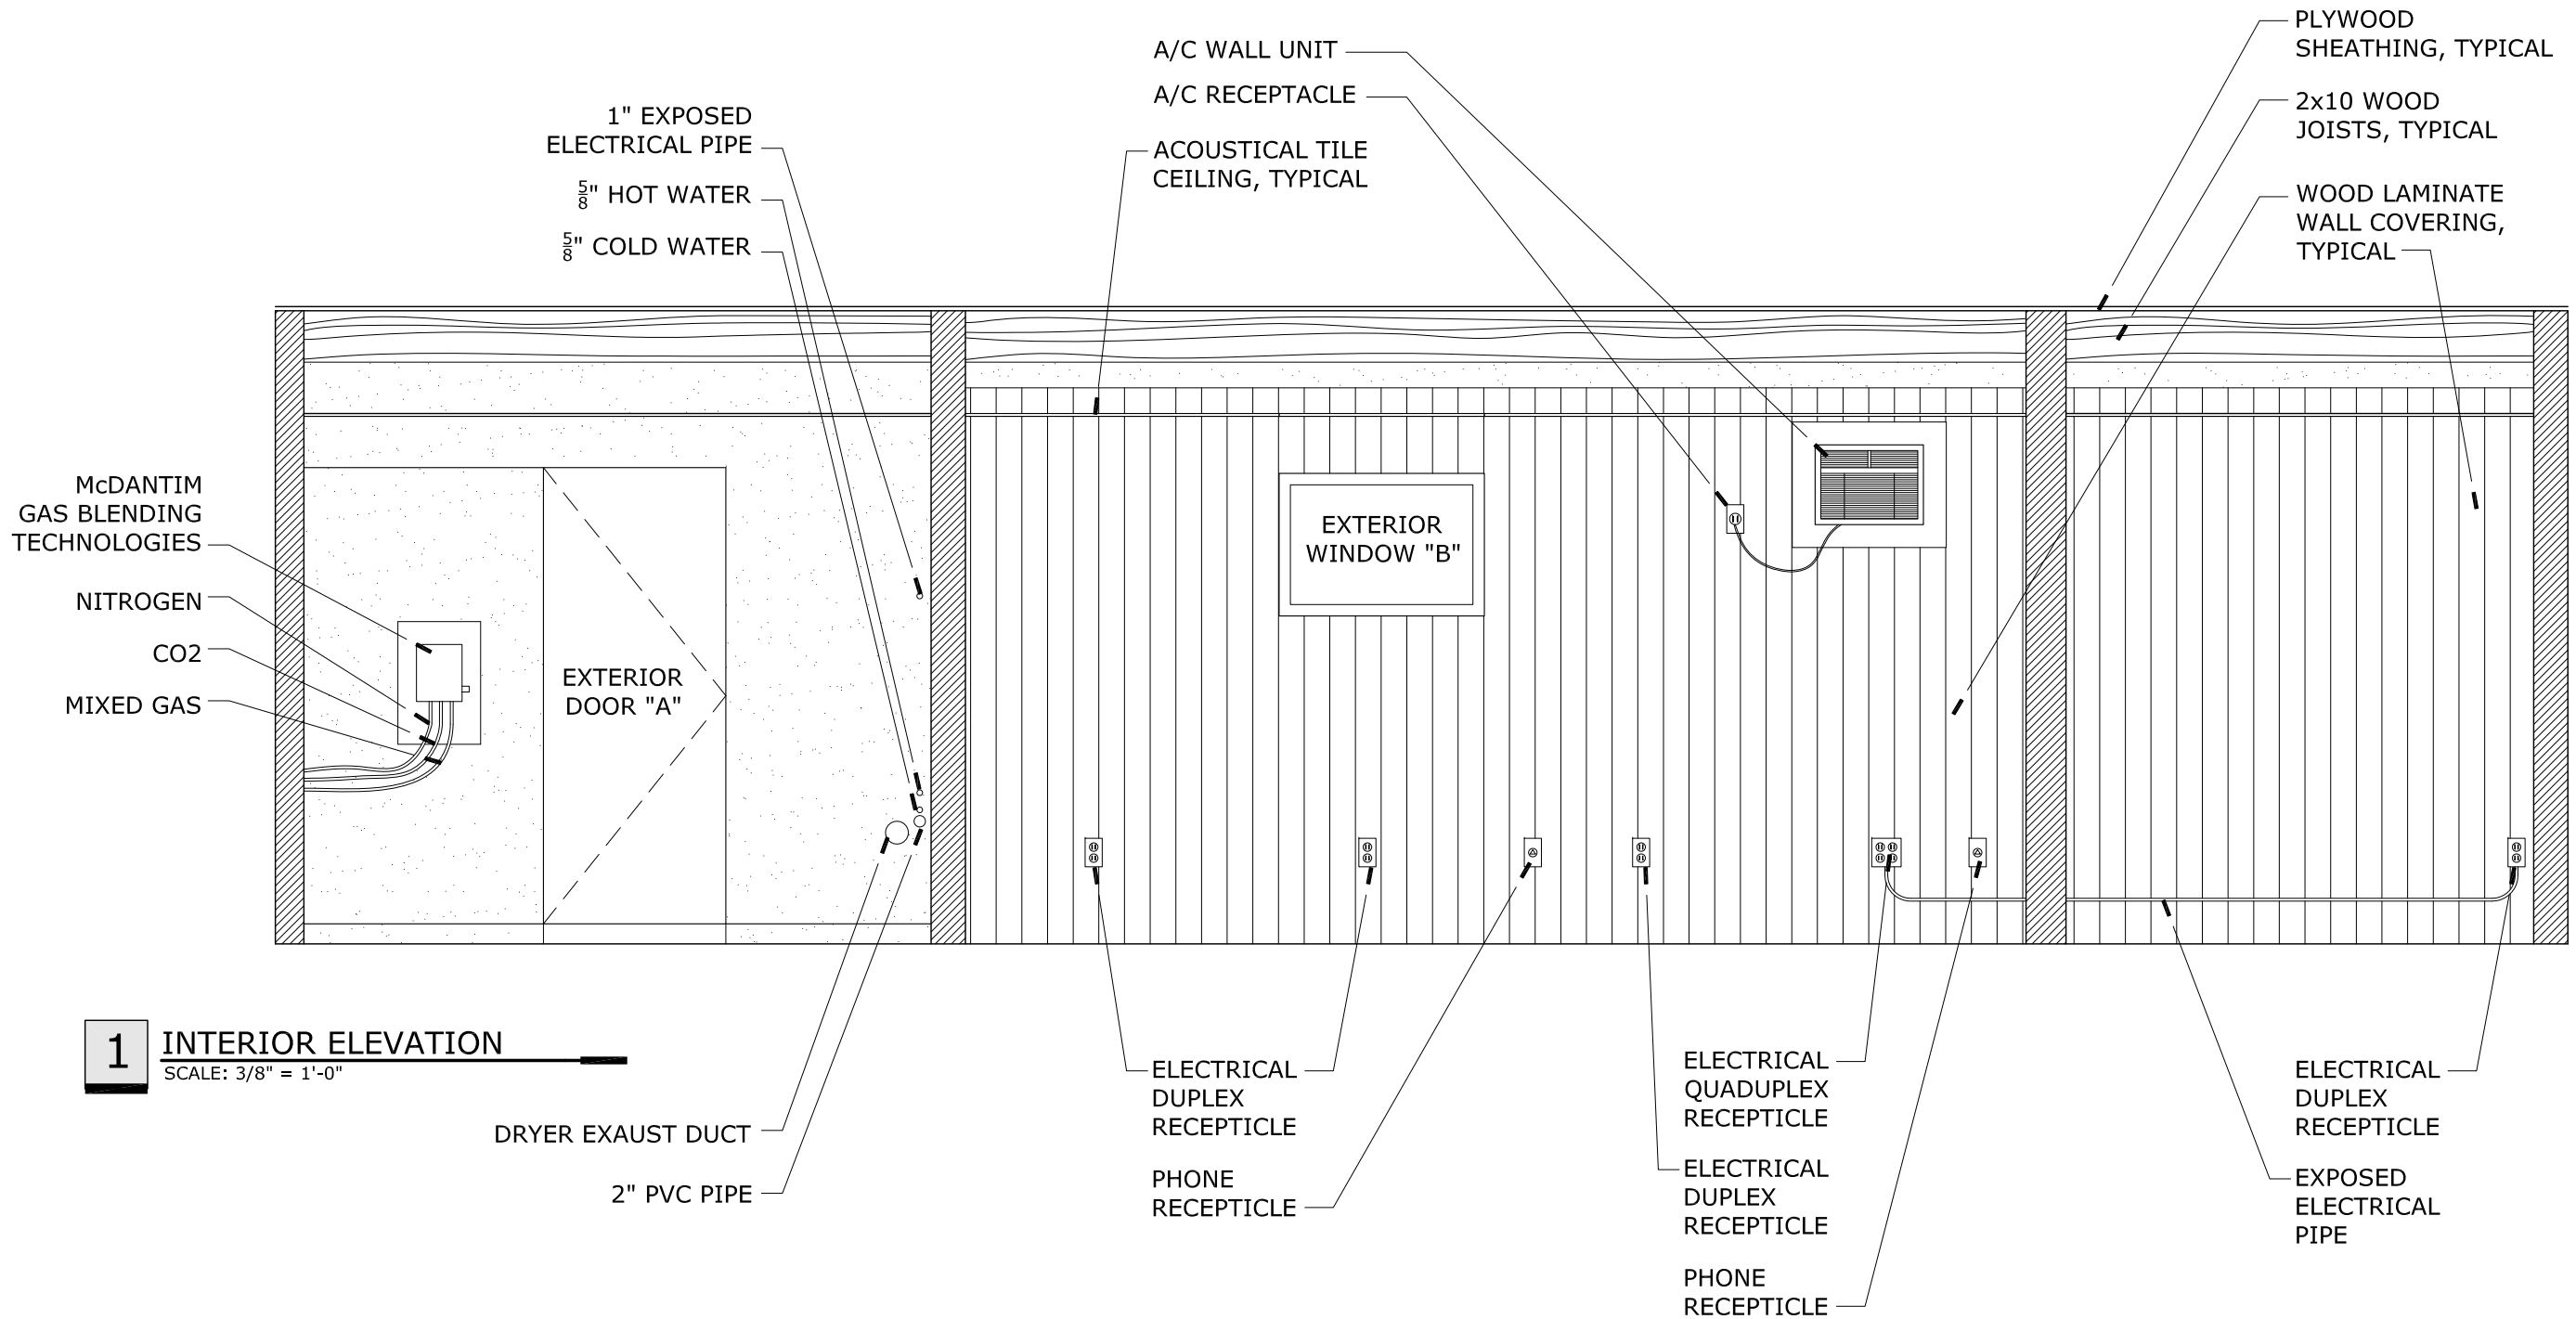

1 INTERIOR ELEVATION
SCALE: 3/8" = 1'-0"

R+O STUDIO
STUDIO OF MODERN ARCHITECTURE
ARCHITECTURE
INTERIOR DESIGN

©2013
all rights reserved

TURTLE KRAALS WALL
231 MARGARET ST,
KEY WEST, FL, 33040