- New Camera at existing location
- New Camera at new location
- New PTZ Camera at existing location
- New PTZ Camera at new location
- New Antenna at existing location
- New Antenna at new location

PLANS REVIEWED BY
BUILDING JCB 10/16/9
I HEREBY AGREE TO COMPLY WITH ALL ORDINANCES OF THE CITY OF KEY WEST AND ALL FEDERAL, STATE, AND MONROE COUNTY LAWS WHETHER SHOWN ON THIS PLAN OR NOT.
OWNER, AGENT _____
PERMIT NO. _____ DATE __/__/__

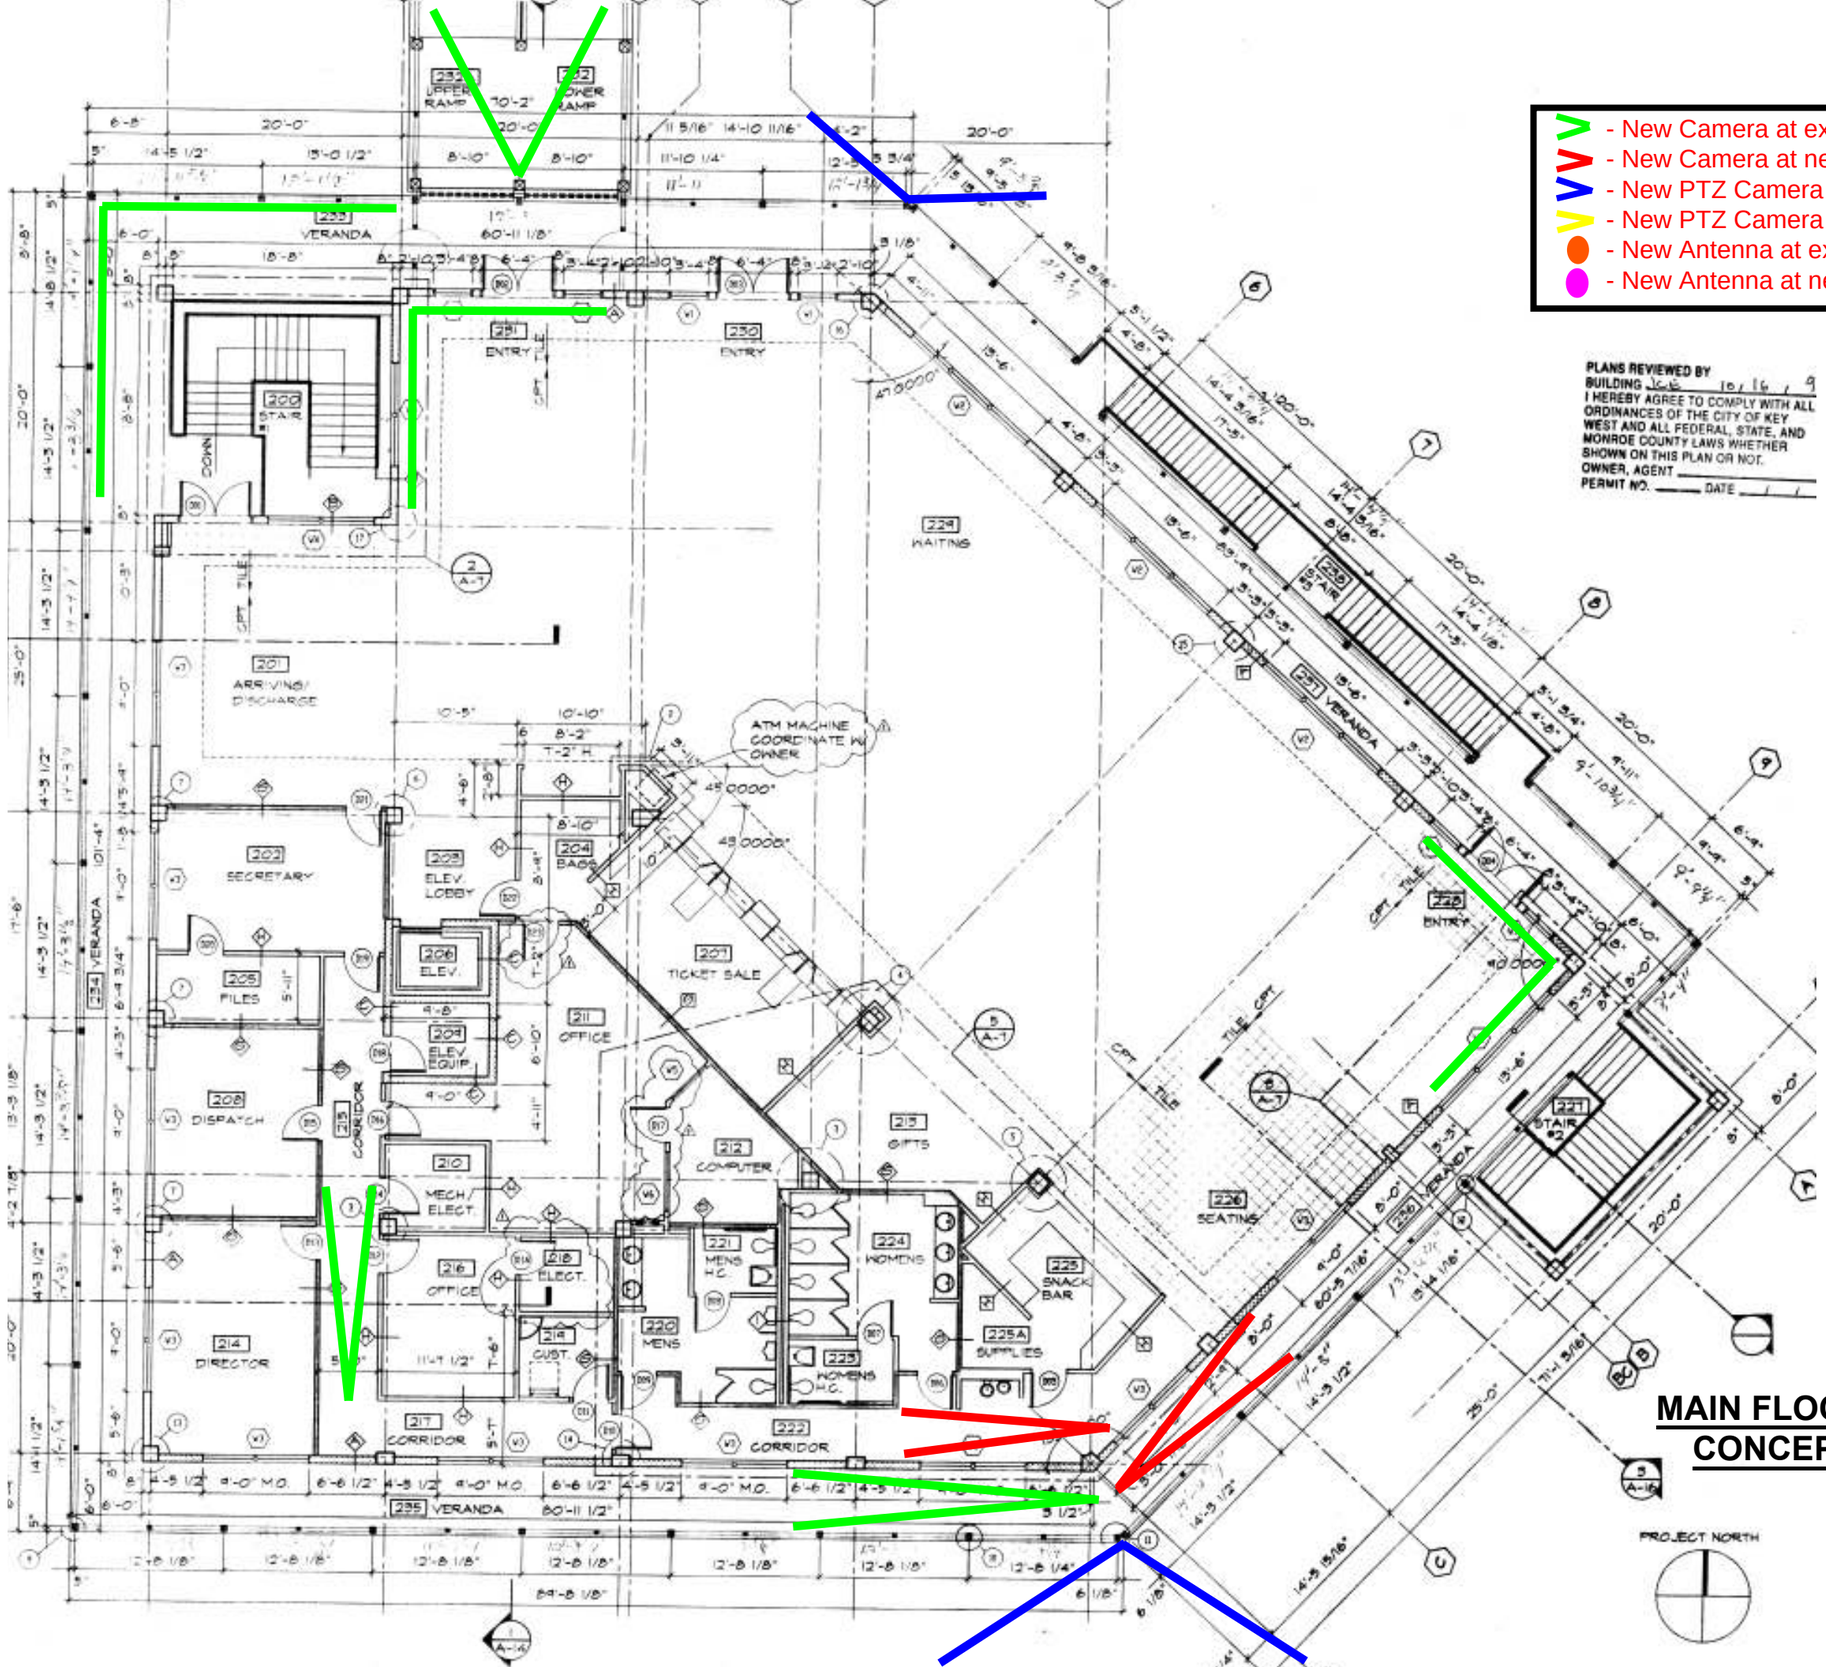

MAIN FLOOR FERRY TERMINAL
CONCEPTUAL LAYOUT "B"

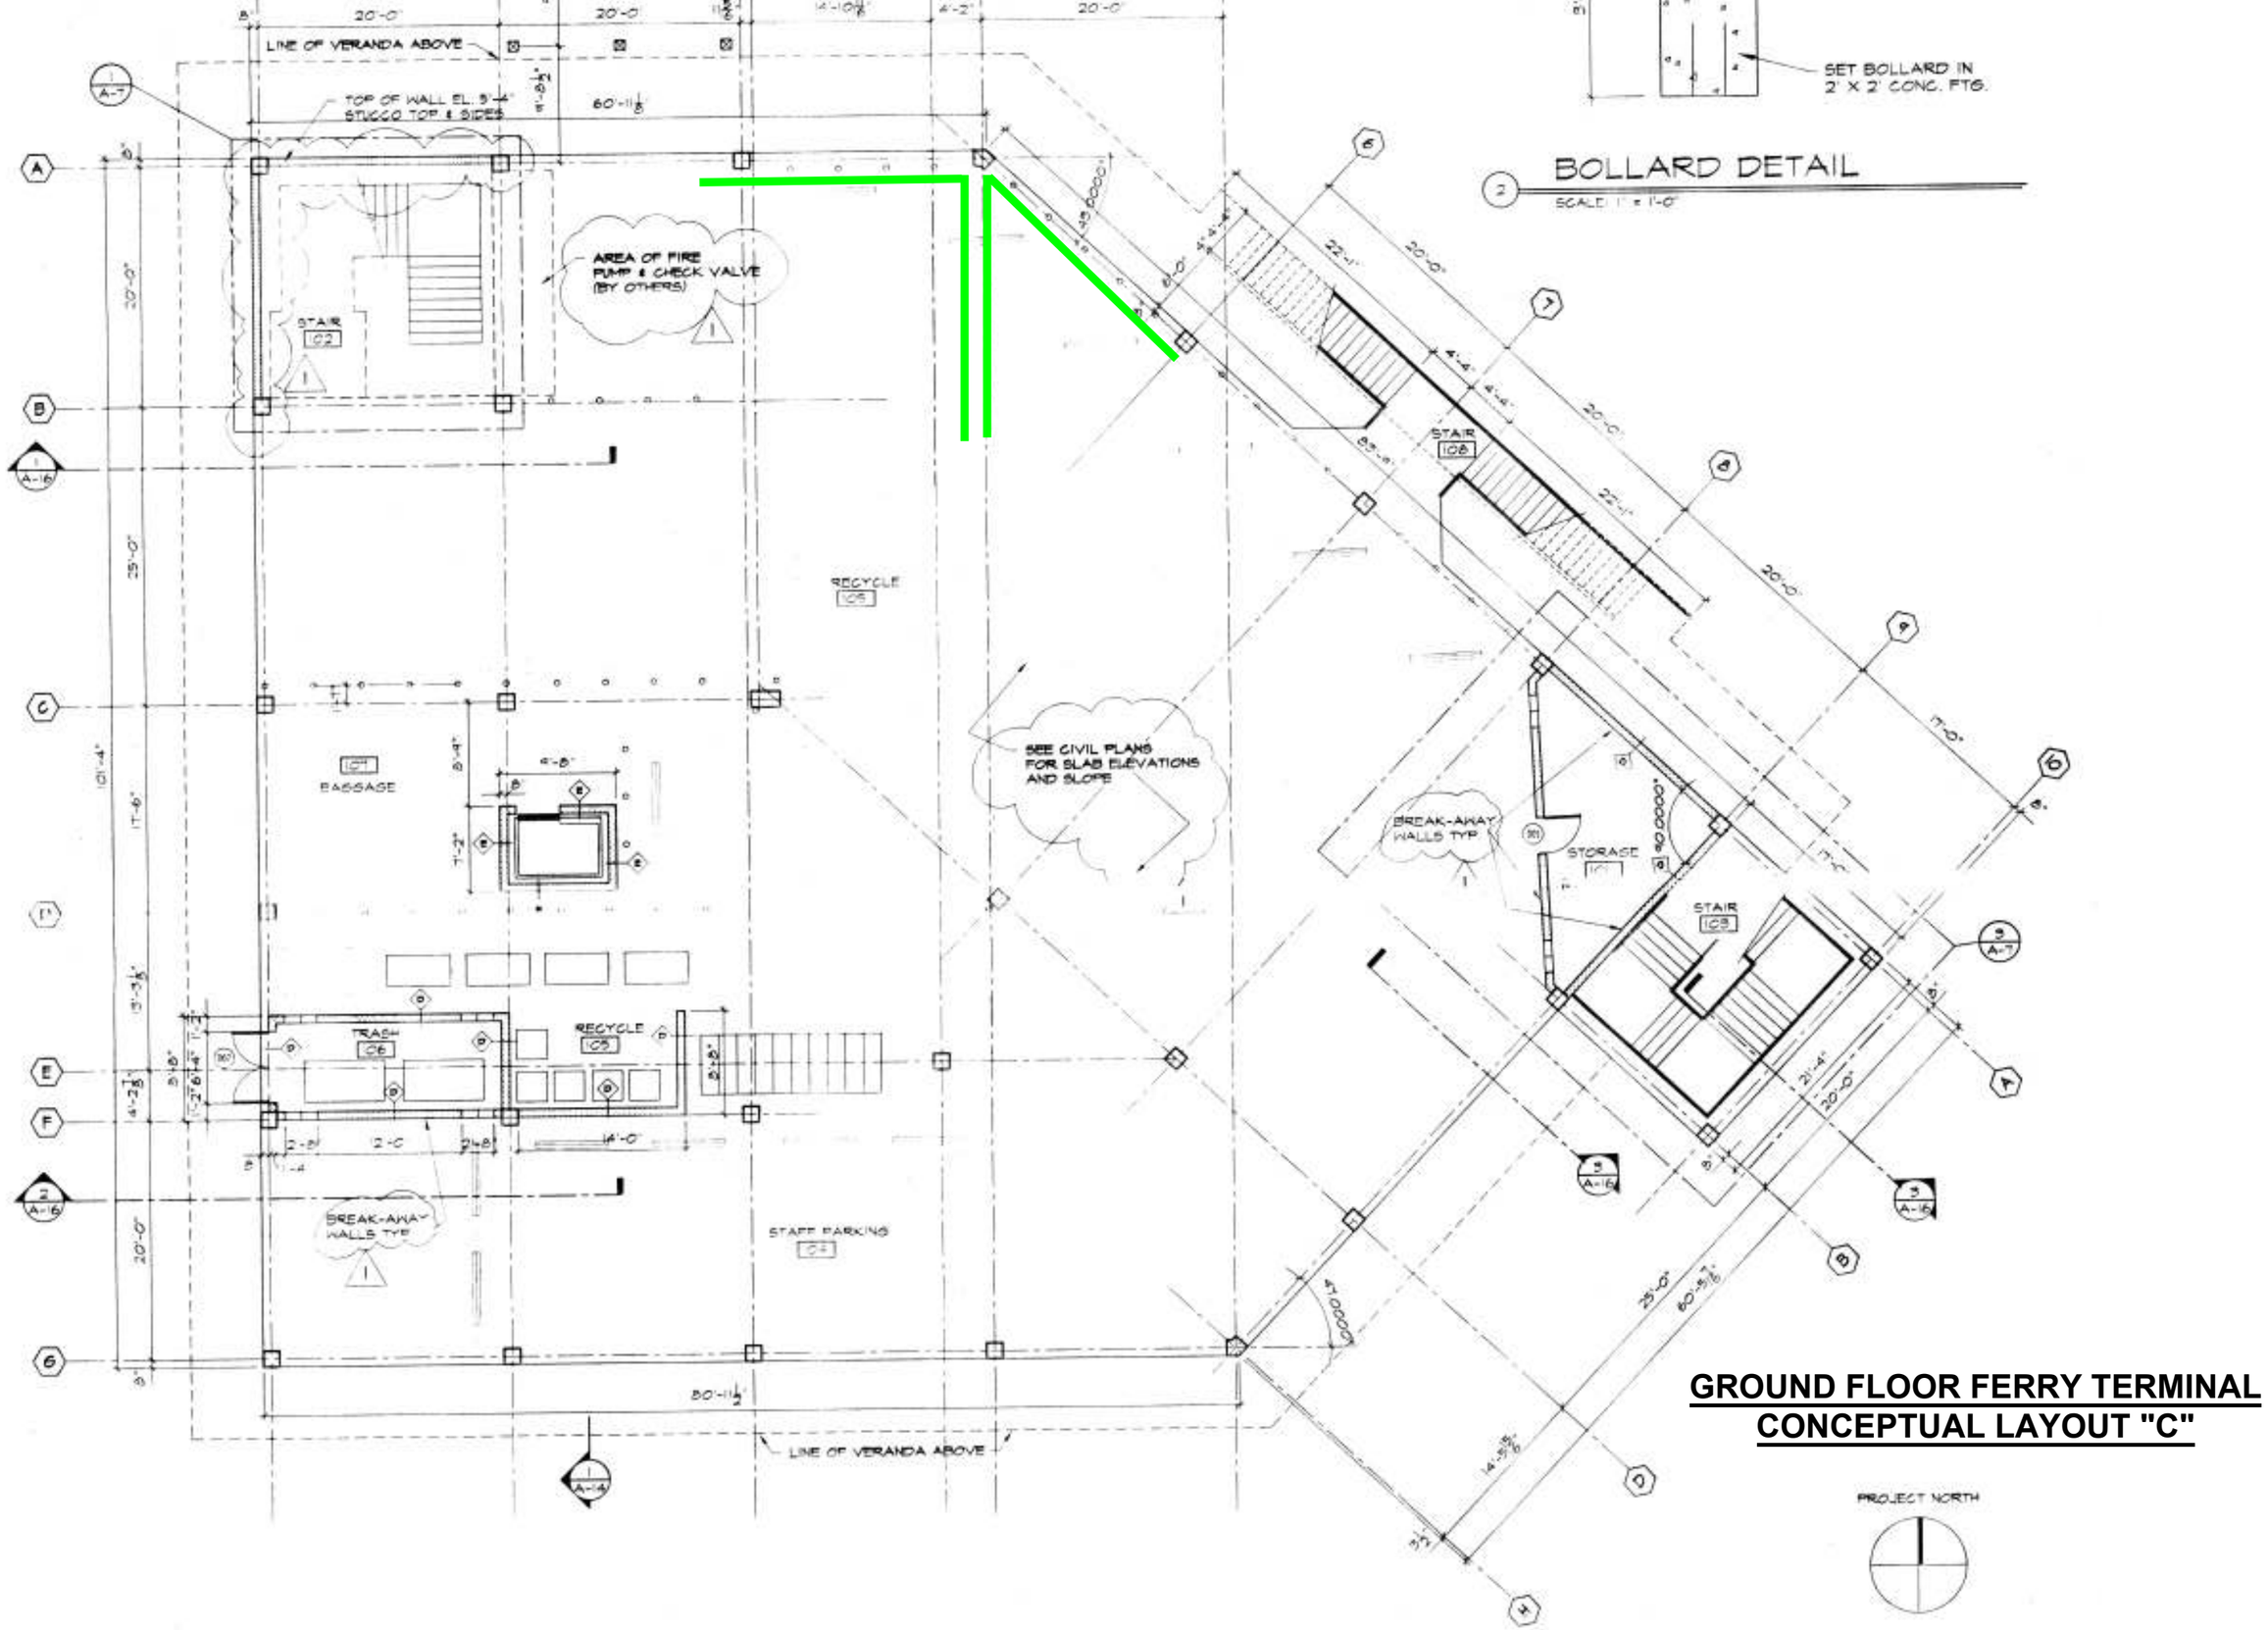

GROUND FLOOR FERRY TERMINAL
CONCEPTUAL LAYOUT "C"