NOTE

1) SHOTECRETE WORK WILL BE ACCOMPLISHED IN ACCORDANCE WITH THE AMERICAN CONCRETE INSTITUTE "SPECIFICATION FOR SHOTCRETE (ACI 506.2-95)"
2) SHOTCRETE NOZZLEMEN WILL BE CERTIFIED IN ACCORDANCE WITH THE AMERICAN CONCRETE INSTITUTE "GUIDE TO CERTIFICATION OF SHOTCRETE NOZZLEMEN (ACI 506.3R)"
3) COMPRESSIVE STRENGTH OF SHOTCRETE 5000 PSI MINIMUM AT 28 DAYS

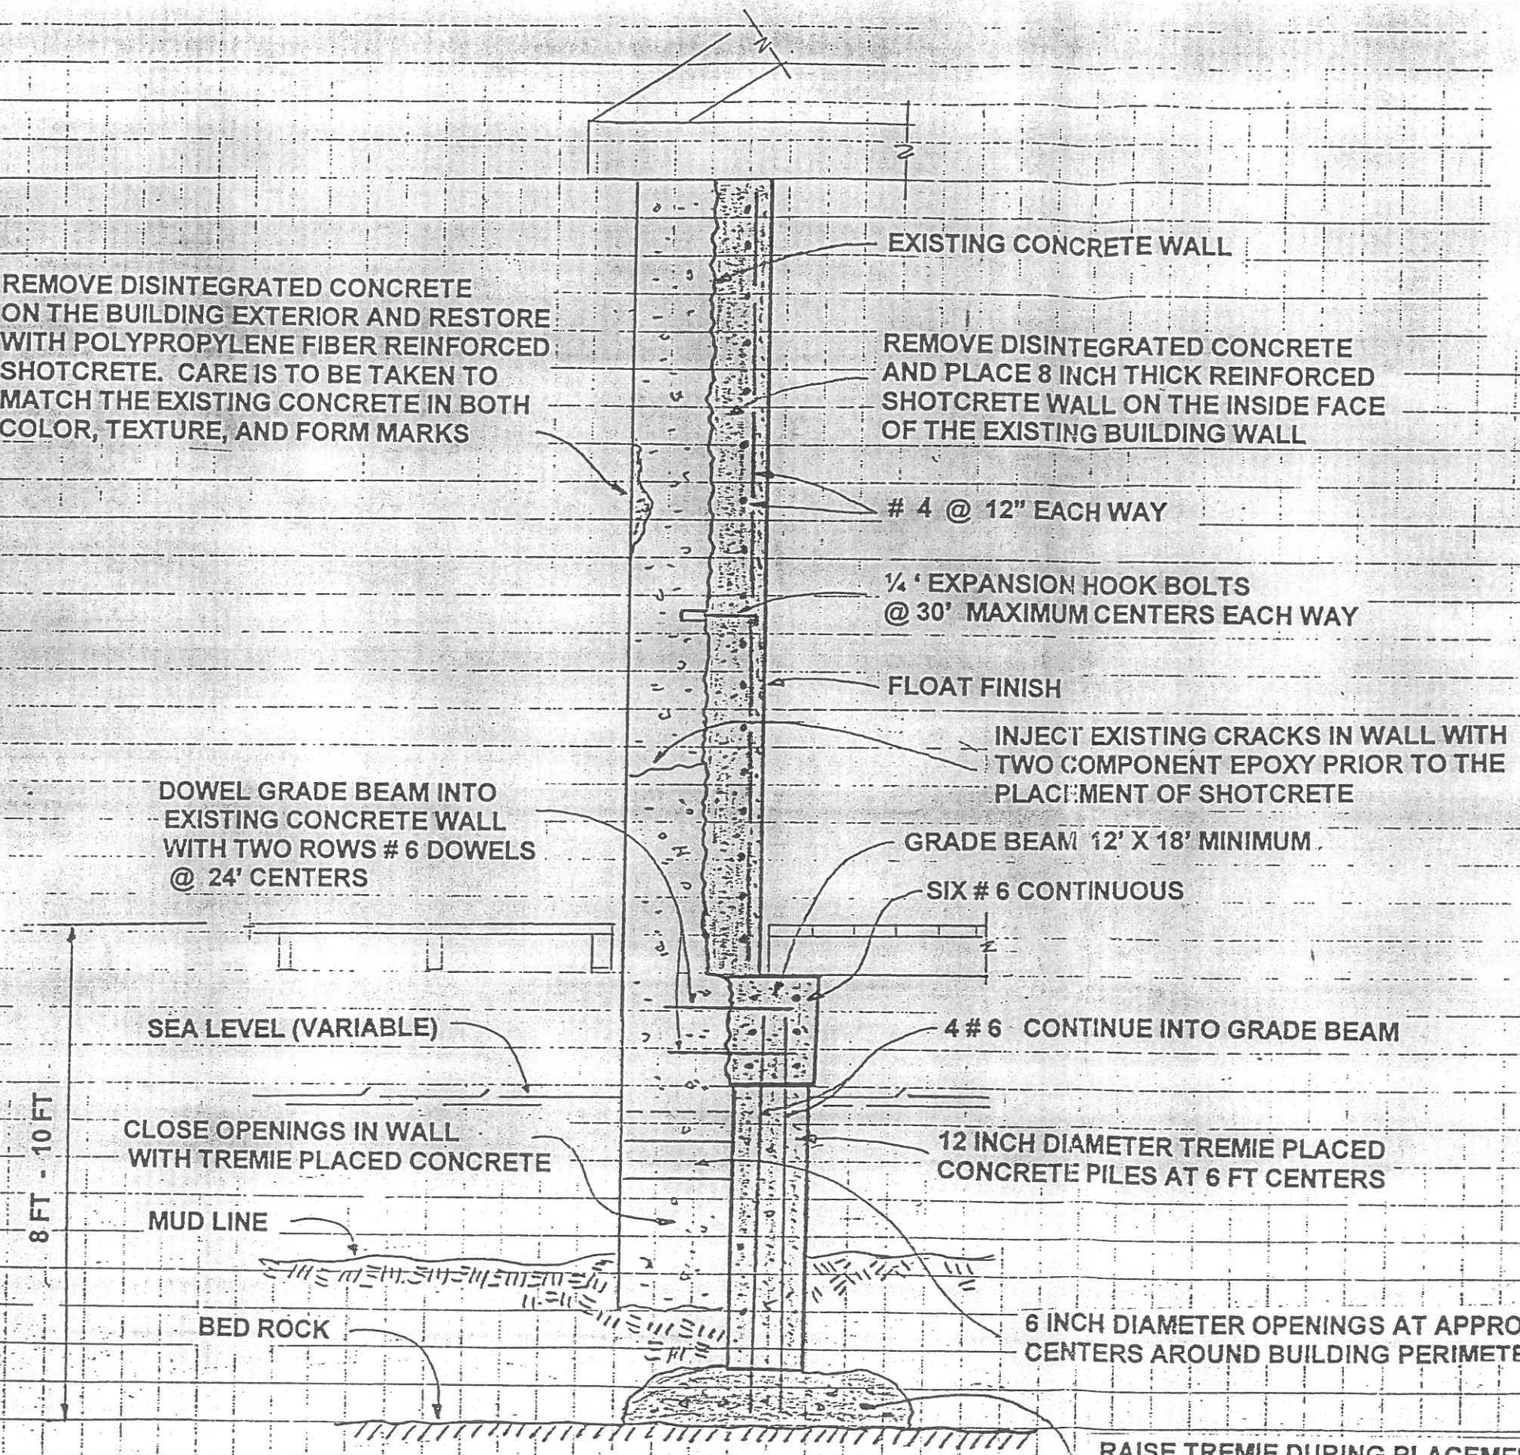

SECTION THRU REPAIRED WALL

ATTACHMENT "A"

Page 4/26/00

PRESSURE CONCRETE
FLORENCE, AL 35630
TOLL FREE 1-800-633-3141

KEY WEST, FLORIDA
THOMPSON FISH HOUSE REHABILITATION

DRAWN BY: J H C	SCALE : NONE
DATE: 10 / 29 / 99	DRAWING: B - 701