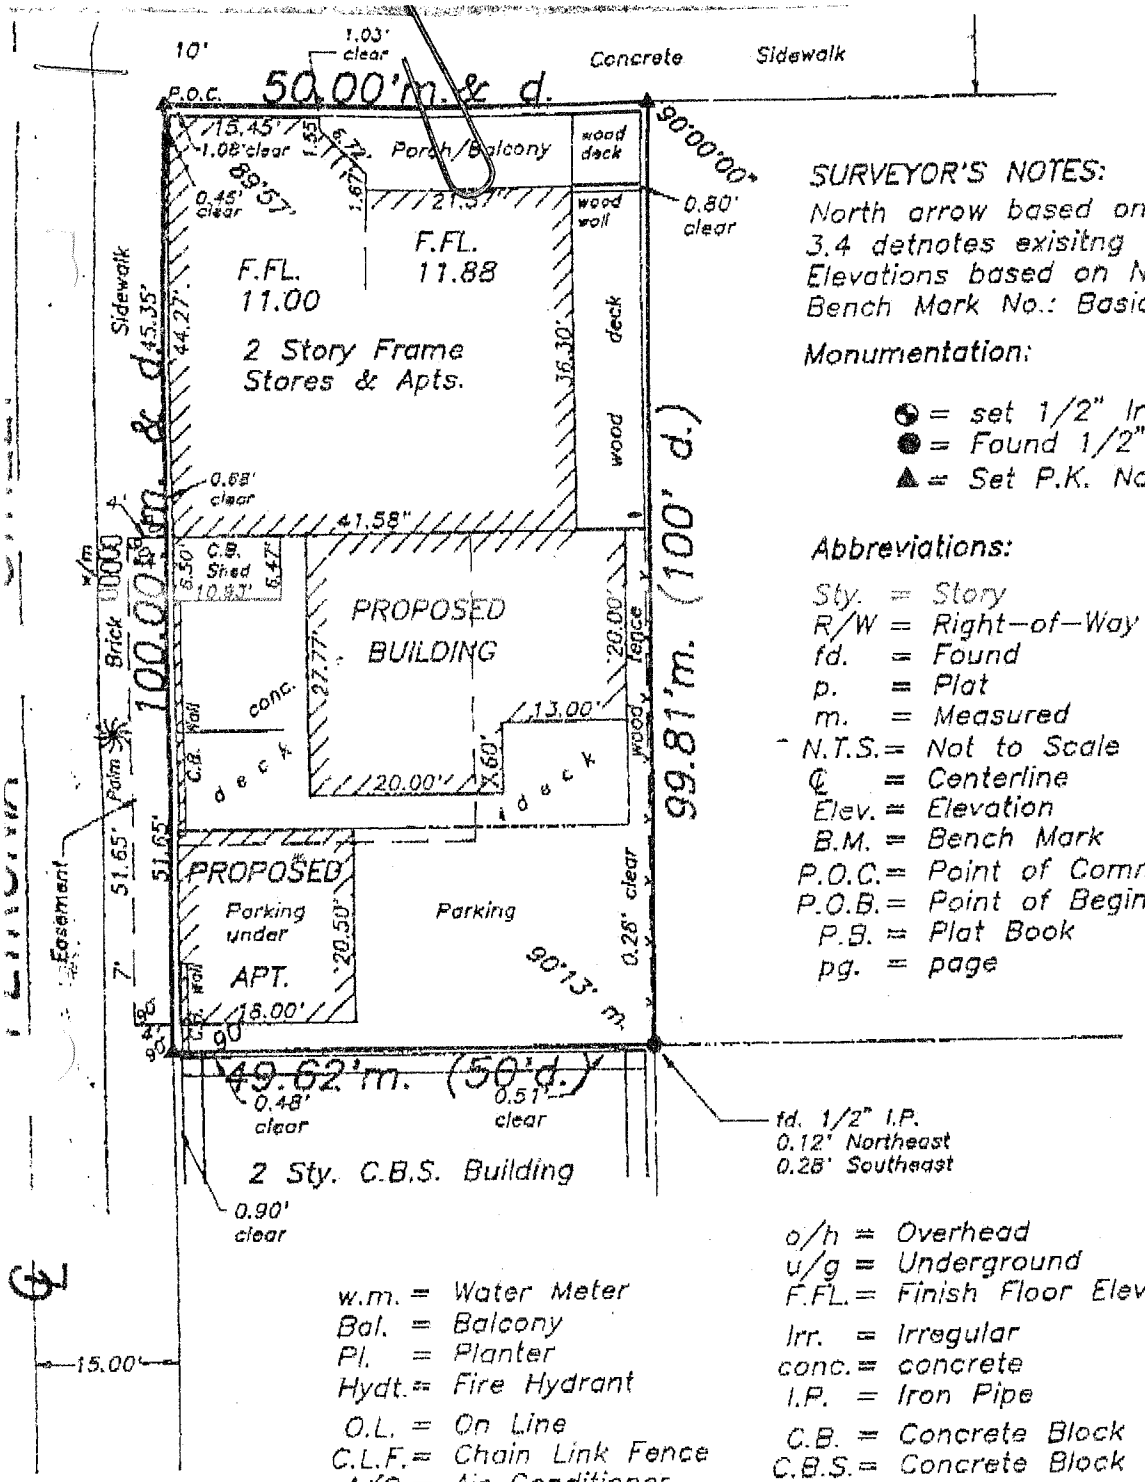

SURVEYOR'S NOTES:

North arrow based on plat assumed median
3.4 detnotes exisitng elevation
Elevations based on N.G.V.D. 1929 Datum
Bench Mark No.: Basic Elevation: 14.324

Monumentation:

◐ = set 1/2" Iron Pipe, P.L.S. No. 2749
● = Found 1/2" Iron Pipe
▲ = Set P.K. Nail, P.L.S. No. 2749

Abbreviations:

Sty. = Story
R/W = Right-of-Way
fd. = Found
p. = Plat
m. = Measured
N.T.S. = Not to Scale
℄ = Centerline
Elev. = Elevation
B.M. = Bench Mark
P.O.C. = Point of Commence
P.O.B. = Point of Beginning
P.B. = Plat Book
pg. = page

w.m. = Water Meter
Bal. = Balcony
Pl. = Planter
Hydt. = Fire Hydrant
O.L. = On Line
C.L.F. = Chain Link Fence
A/C = Air Conditioner

o/h = Overhead
u/g = Underground
F.FL. = Finish Floor Elevation
Irr. = Irregular
conc. = concrete
I.P. = Iron Pipe
C.B. = Concrete Block
C.B.S. = Concrete Block Stucco
cov'd. = Covered
wd. = Wood

Field Work performed on: 7/18/97

Block 73

Zaira Bendavid
800 Duval Street, Key West, Fl. 33040

BOUNDARY SURVEY

1"=20'	Ref. file	Flood panel No. 1716 G	Dwn No.: 97-292
Date: 7/22/97		Flood Zone: X	Dwn. By: F.H.H.
			Flood Elev. –

REVISIONS AND/OR ADDITIONS

FREDERICK H. HILDEBRANDT
ENGINEER PLANNER SURVEYOR

3150 Northside Drive
Suite 101
Key West, FL 33040
(305) 293-0466
Fax. (305) 293-0237

APR. 29. 2004 3:18PM REPUBLIC BANK NO. 094