HARBOR

USCGC INGHAM

HARBOR

PROPERTY BOUNDARY

PROPERTY BOUNDARY / LIMIT OF WORK / NTP 2

PROPERTY BOUNDARY/LIMIT OF WORK/NTP 3

MATCHLINE - SHEET 02

MATCHLINE - SHEET 03

MATCHLINE - SHEET 03

MATCHLINE - SHEET 04

LIMIT OF WORK / NTP 2

LIMIT OF WORK / NTP 2

CW33

CW36

CW37

CW39

CW52

CW56

CW68

CW12

KEYS ENERGY PRIMARY

KEYS ENERGY PRIMARY

KEYS ENERGY PRIMARY

KEYS ENERGY PRIMARY

SOUTHARD STREET

PROPERTY BOUNDARY / LIMIT OF WORK / NTP 3

PROPERTY BOUNDARY / LIMIT OF WORK / NTP 1

NTP 2
N.I.C.

NTP 3
N.I.C.

NTP 2
NTP 1

NTP 3
NTP 1

NTP 2
NTP 2"

NOTE

FOUR BUBBLERS SHALL BE INSTALLED AT EACH TREE OR PALM LOCATED WITHIN THE BOUNDARY OF THE RUBBERIZED SURFACE. THESE LOCATIONS ARE LABELED WITH AN "X" ON THE PLAN. EACH BUBBLER SHALL BE INSTALLED IN A ROOT WATERING UNIT.

IRRIGATION NOTE:

FOR DEFINITION OF IRRIGATION SYMBOLS AND LINE TYPES SEE ID-01

ENVIRONMENTAL LAND USE CONTROLS NOTE:

PRIOR TO ANY AND ALL CONSTRUCTION ACTIVITIES, THE CONTRACTOR IS RESPONSIBLE FOR VERIFYING IF LOCATION OF CONSTRUCTION ACTIVITIES ARE SUBJECT TO ENVIRONMENTAL LAND USE CONTROLS (LUC). ANY AND ALL ENCOUNTERED CONTAMINATED SOIL AND OR GROUNDWATER SHALL BE HANDLED PER THE "SOIL AND GROUND WATER MANAGEMENT PLAN", DATED FEBRUARY 13, 2015 INCLUDED IN THE PROJECT MANUAL. CONTRACTOR SHALL VERIFY THAT LUC CONSTRUCTION PERMIT HAS BEEN FILED AND APPROVED FOR THIS WORK.

SHEET KEY N.T.S.

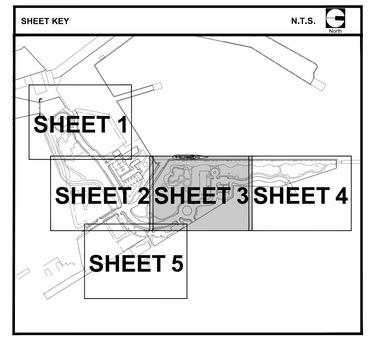

North 0' 15' 30' 60'

BERMELLO AJAMIL & PARTNERS • INC

Architecture • Engineering • Planning
Interior Design • Landscape Architecture
2601 South Bayshore Drive
Suite 1000
Miami, Florida 33133
(305) 859-2050
Fax (305) 860-3700

PREPARED FOR/OWNER:

CITY OF KEY WEST, FL
P. O. BOX 1409
3140 FLAGLER AVENUE
KEY WEST, FL 33041

PROJECT NAME:

TRUMAN WATERFRONT PARK

PROJECT LOCATION/ADDRESS:

TRUMAN WATERFRONT PARK
WEST OF FORT STREET AND THE TRUMAN ANNEX DEVELOPMENT, NORTH OF KEY WEST NAVAL BASE

SUB-CONSULTANT INFORMATION:

PROFESSIONAL SEAL:

SUBMITTAL DESCRIPTION / MILESTONE:

BIDDING
August 30, 2015

REVISIONS:

1	09-29-15	ADDENDA No. 2

DRAWING SHEET INFORMATION

BA PROJECT NO.: 14041
SCALE: 1" = 30'-0"
DATE:
DRAWN BY:
CHECKED BY:

DRAWING TITLE:

IRRIGATION BUBBLERS PLAN

SHEET NO.

IB-03

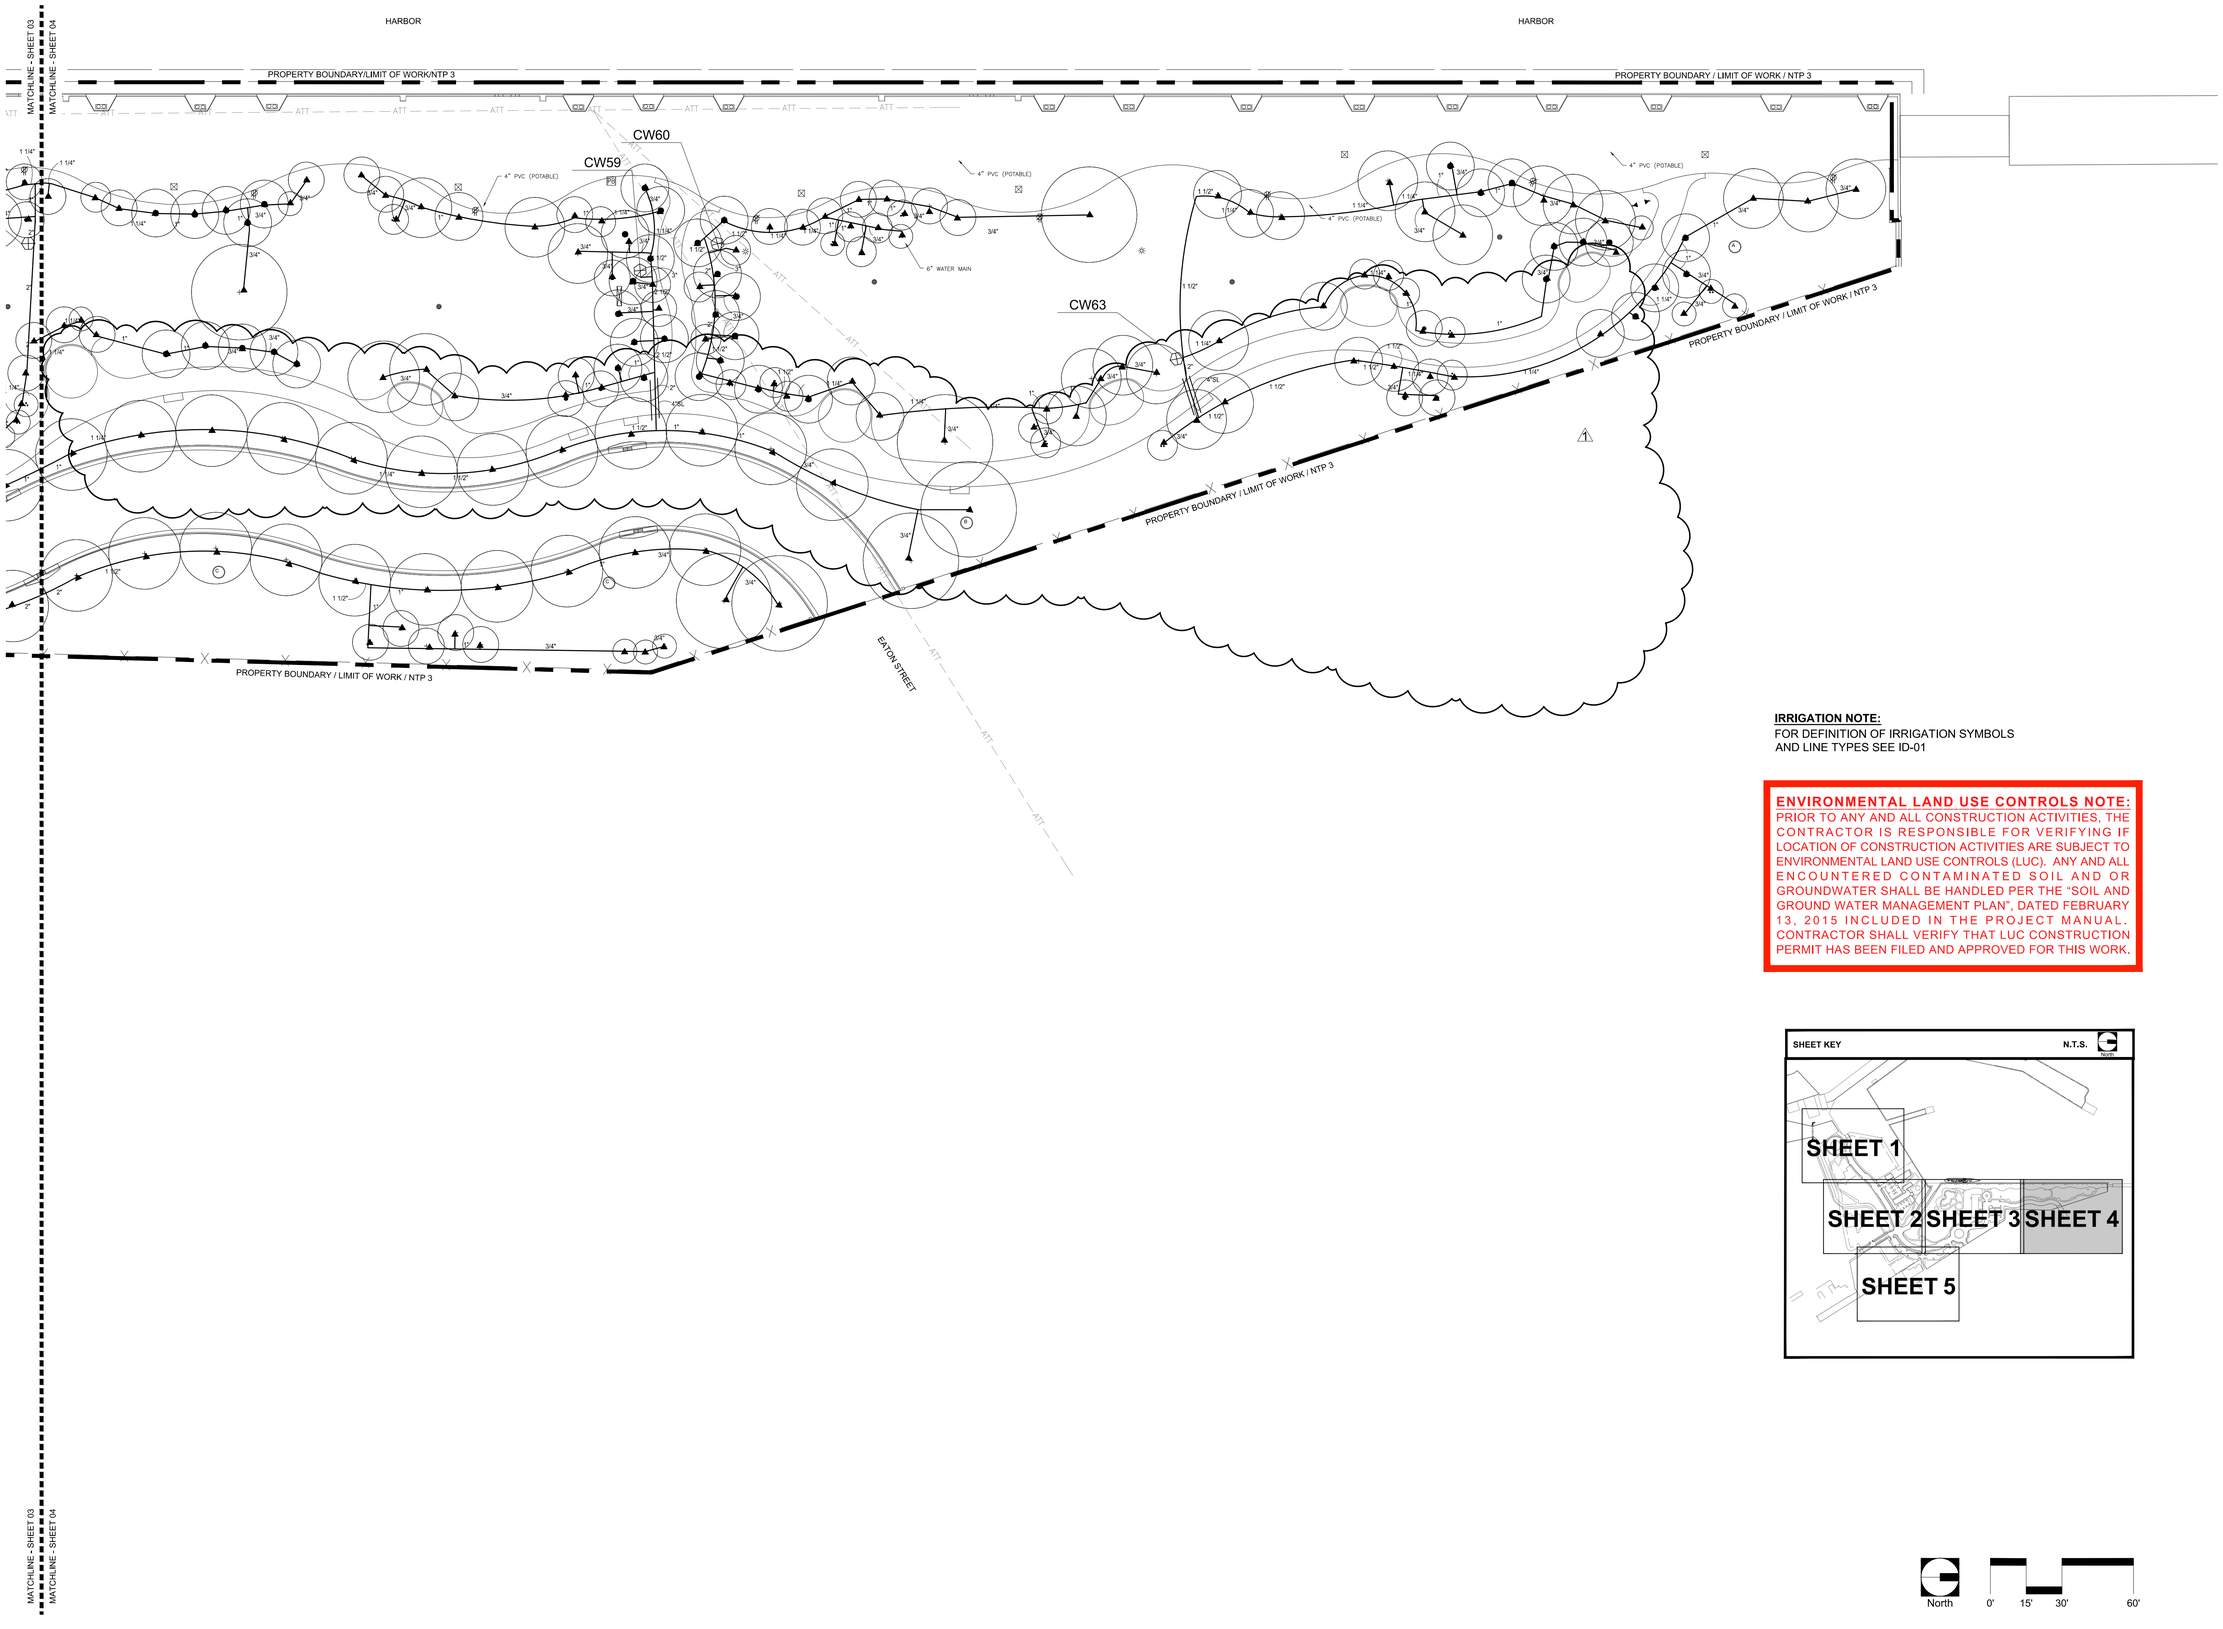

IRRIGATION NOTE:
FOR DEFINITION OF IRRIGATION SYMBOLS AND LINE TYPES SEE ID-01

ENVIRONMENTAL LAND USE CONTROLS NOTE:
PRIOR TO ANY AND ALL CONSTRUCTION ACTIVITIES, THE CONTRACTOR IS RESPONSIBLE FOR VERIFYING IF LOCATION OF CONSTRUCTION ACTIVITIES ARE SUBJECT TO ENVIRONMENTAL LAND USE CONTROLS (LUC). ANY AND ALL ENCOUNTERED CONTAMINATED SOIL AND OR GROUNDWATER SHALL BE HANDLED PER THE "SOIL AND GROUND WATER MANAGEMENT PLAN", DATED FEBRUARY 13, 2015 INCLUDED IN THE PROJECT MANUAL. CONTRACTOR SHALL VERIFY THAT LUC CONSTRUCTION PERMIT HAS BEEN FILED AND APPROVED FOR THIS WORK.

North 0' 15' 30' 60'

MATCHLINE - SHEET 03
MATCHLINE - SHEET 04

BERMELLO AJAMIL & PARTNERS • INC
Architecture • Engineering • Planning
Interior Design • Landscape Architecture
2601 South Bayshore Drive
Suite 1000
Miami, Florida 33133
(305) 859-2050
Fax (305) 860-3700

PREPARED FOR/OWNER:
CITY OF KEY WEST, FL
P. O. BOX 1409
3140 FLAGLER AVENUE
KEY WEST, FL 33041

PROJECT NAME:
TRUMAN WATERFRONT PARK

PROJECT LOCATION/ADDRESS:
TRUMAN WATERFRONT PARK
WEST OF FORT STREET AND THE TRUMAN ANNEX DEVELOPMENT, NORTH OF KEY WEST NAVAL BASE

SUB-CONSULTANT INFORMATION:

PROFESSIONAL SEAL:

SUBMITTAL DESCRIPTION / MILESTONE:

BIDDING
August 30, 2015

REVISIONS:

1	09-29-15	ADDENDA No. 2

DRAWING SHEET INFORMATION
BA PROJECT NO.: 14041
SCALE: 1" = 30'-0"
DATE:
DRAWN BY:
CHECKED BY:

DRAWING TITLE:
IRRIGATION BUBBLERS PLAN

SHEET NO.
IB-04

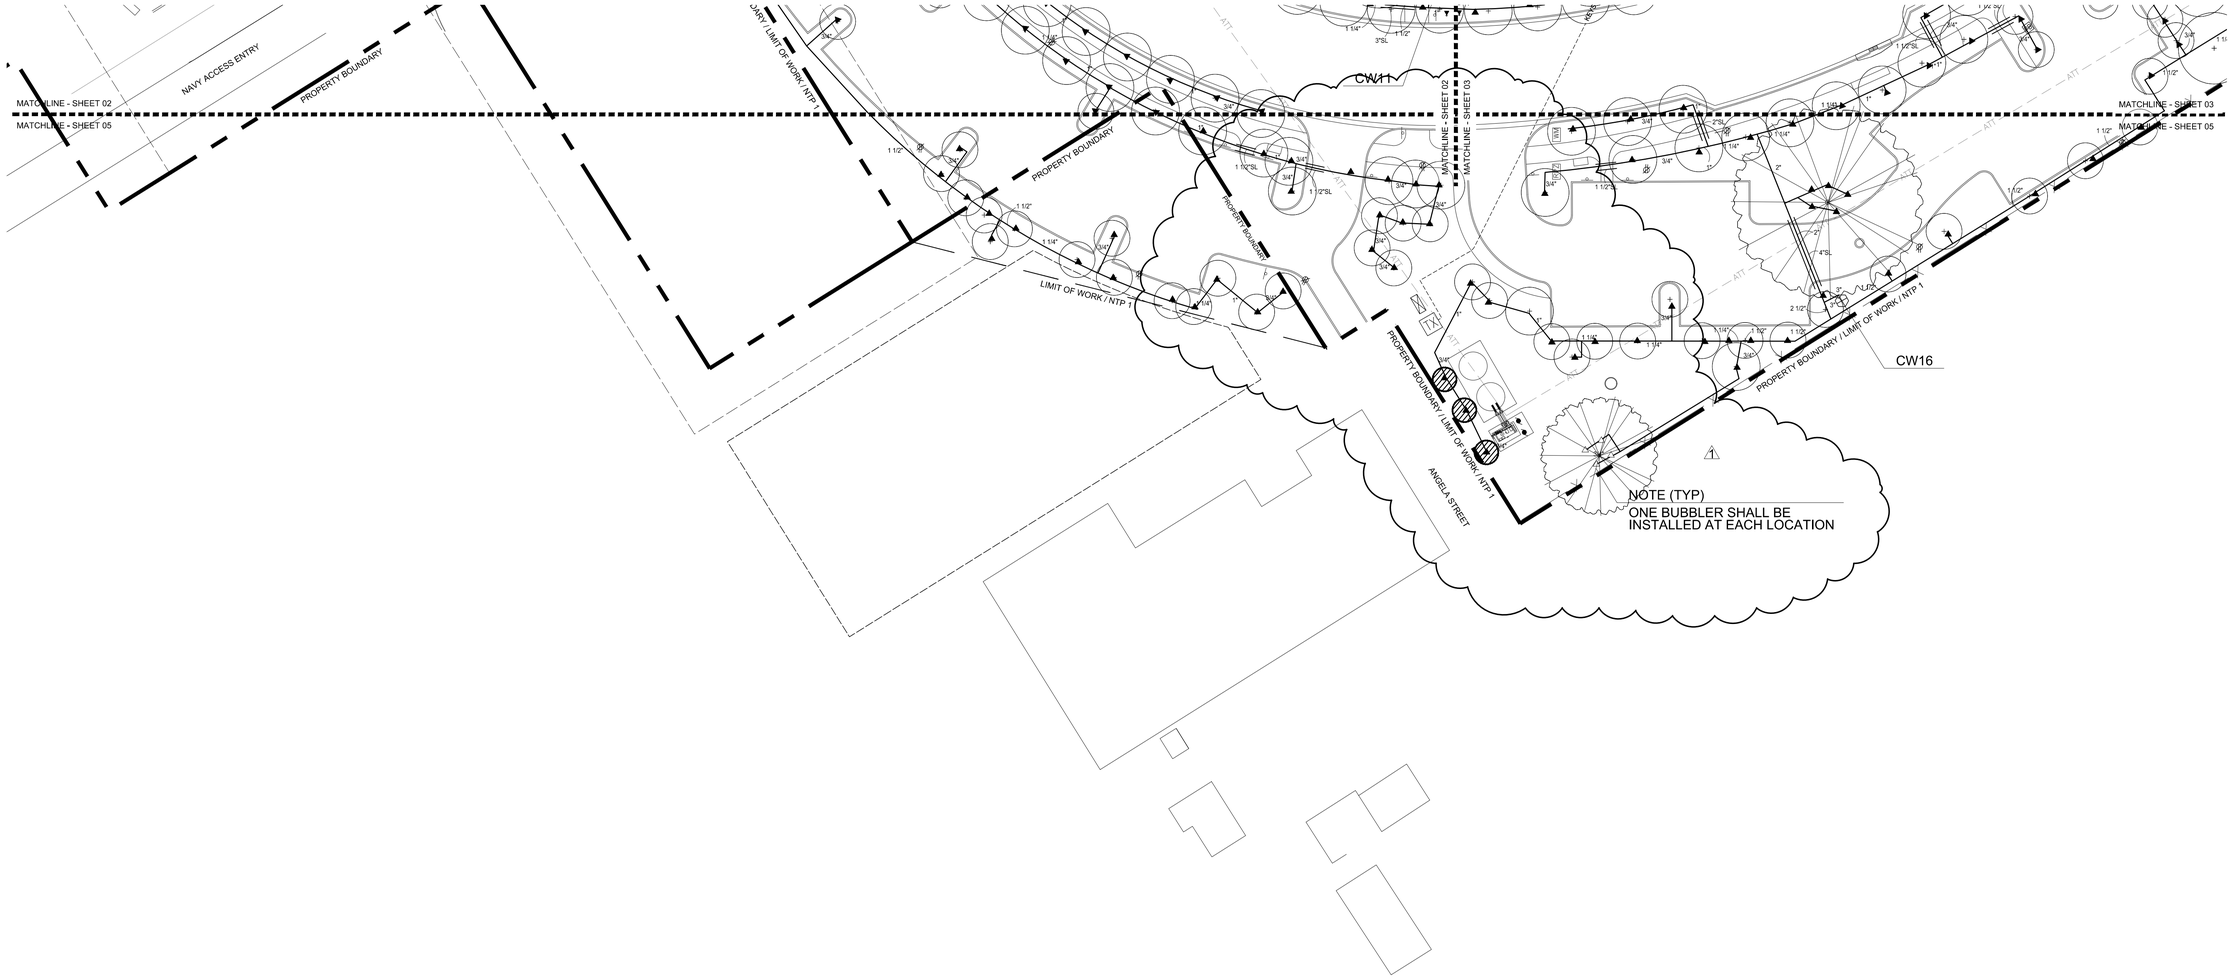

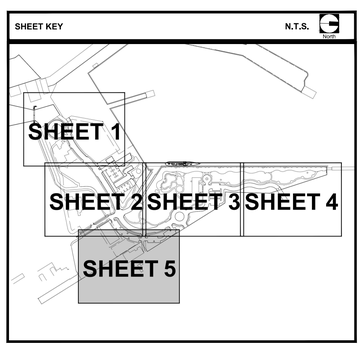

IRRIGATION NOTE:
FOR DEFINITION OF IRRIGATION SYMBOLS AND LINE TYPES SEE ID-01

ENVIRONMENTAL LAND USE CONTROLS NOTE:
PRIOR TO ANY AND ALL CONSTRUCTION ACTIVITIES, THE CONTRACTOR IS RESPONSIBLE FOR VERIFYING IF LOCATION OF CONSTRUCTION ACTIVITIES ARE SUBJECT TO ENVIRONMENTAL LAND USE CONTROLS (LUC). ANY AND ALL ENCOUNTERED CONTAMINATED SOIL AND OR GROUNDWATER SHALL BE HANDLED PER THE "SOIL AND GROUND WATER MANAGEMENT PLAN", DATED FEBRUARY 13, 2015 INCLUDED IN THE PROJECT MANUAL. CONTRACTOR SHALL VERIFY THAT LUC CONSTRUCTION PERMIT HAS BEEN FILED AND APPROVED FOR THIS WORK.

North 0' 15' 30' 60'

BERMELLO AJAMIL & PARTNERS • INC
Architecture • Engineering • Planning
Interior Design • Landscape Architecture
2601 South Bayshore Drive
Suite 1000
Miami, Florida 33133
(305) 859-2050
Fax (305) 860-3700

PREPARED FOR/OWNER:
CITY OF KEY WEST, FL
P. O. BOX 1409
3140 FLAGLER AVENUE
KEY WEST, FL 33041

PROJECT NAME:
TRUMAN WATERFRONT PARK

PROJECT LOCATION/ADDRESS:
TRUMAN WATERFRONT PARK
WEST OF FORT STREET AND THE TRUMAN ANNEX DEVELOPMENT, NORTH OF KEY WEST NAVAL BASE

SUB-CONSULTANT INFORMATION:

PROFESSIONAL SEAL:

SUBMITTAL DESCRIPTION / MILESTONE:

BIDDING
August 30, 2015

REVISIONS:

1	09-29-15	ADDENDA No. 2

DRAWING SHEET INFORMATION
BA PROJECT NO.: 14041
SCALE: 1" = 30'-0"
DATE:
DRAWN BY:
CHECKED BY:

DRAWING TITLE:
IRRIGATION BUBBLER PLAN

SHEET NO.
IB-05

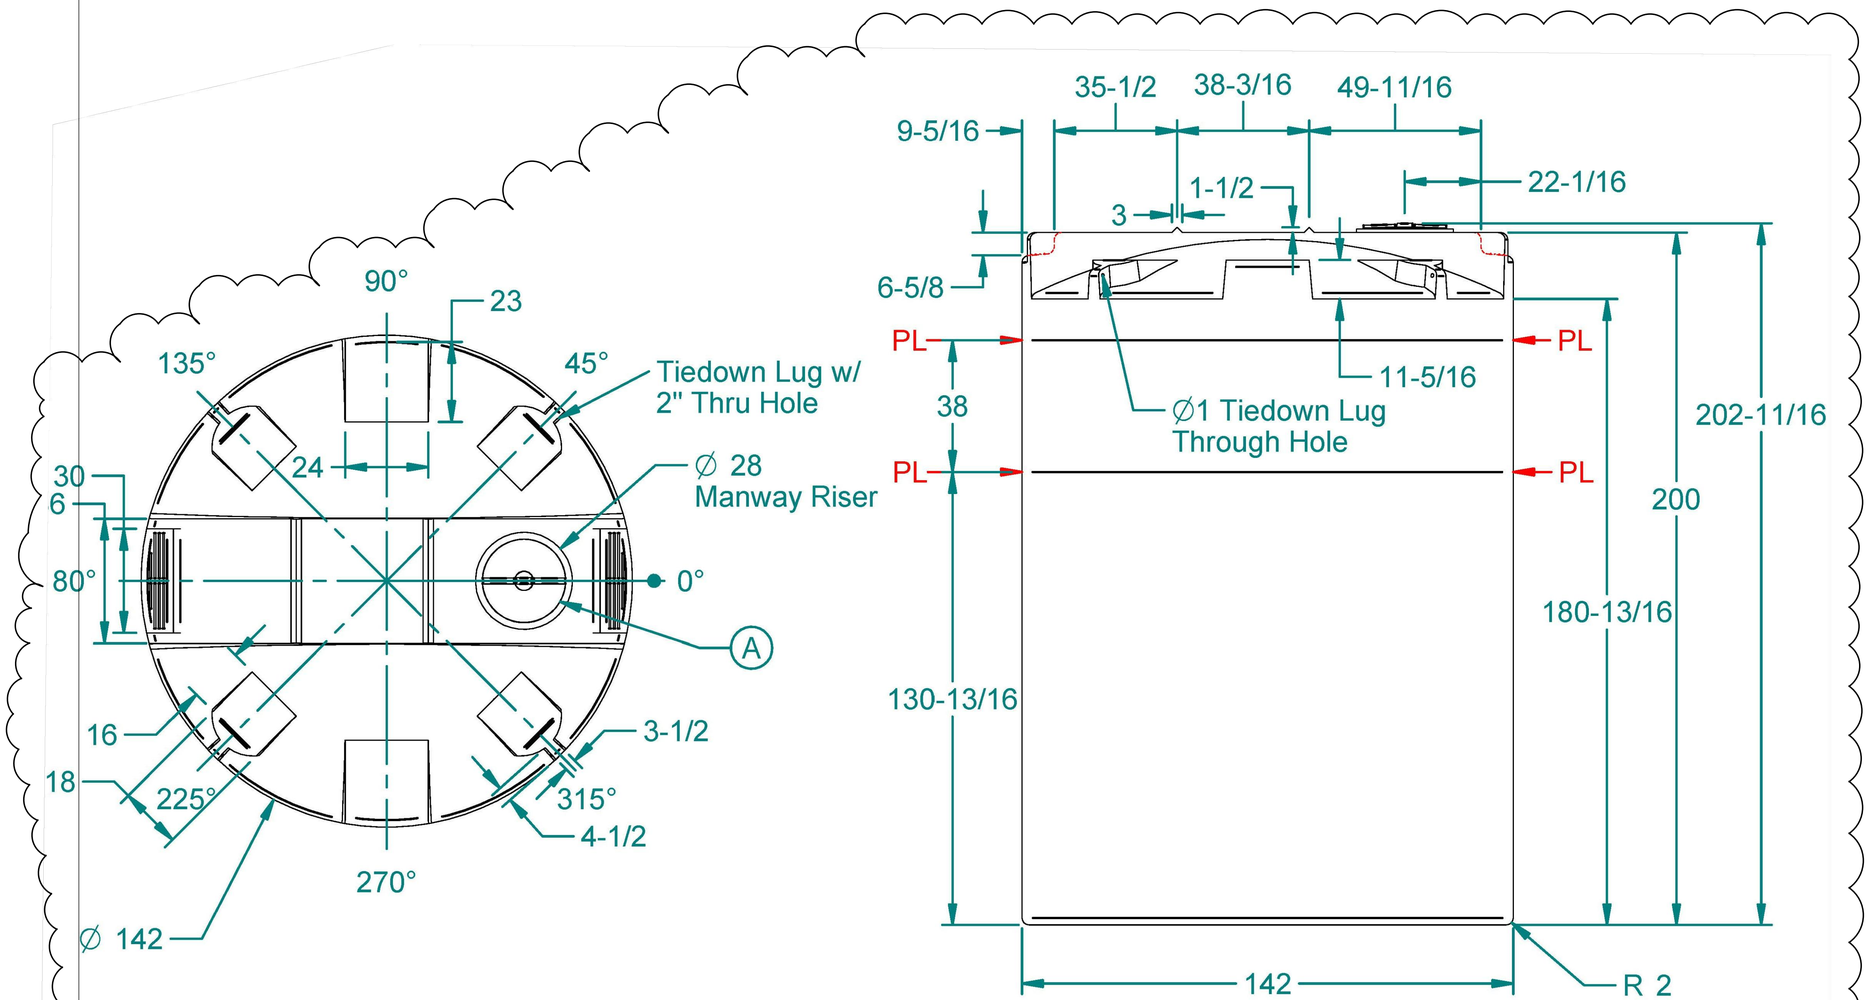

A. 24" HDPE THREADED - VENTED MANWAY W/ 22" ACCESS, BLACK, W/ SS SCREWS (P/N 751022)

TANK FITTINGS TO BE INSTALLED AT TIME OF SHIPMENT AS PER DURA-CAST PROCEDURES

HDPE 942, 12,500 GALLON VERTICAL TANK WITH 1.7 ZERO GRAVITY; BLACK, 912500-A0200XXI, BY DURA CAST PRODUCTS
TANK TO HAVE 1.7 SPECIFIC GRAVITY

FOR ORDERING CONTACT THE TANK DEPOT: **954-510-2554**

ENVIRONMENTAL LAND USE CONTROLS NOTE:
PRIOR TO ANY AND ALL CONSTRUCTION ACTIVITIES, THE CONTRACTOR IS RESPONSIBLE FOR VERIFYING IF LOCATION OF CONSTRUCTION ACTIVITIES ARE SUBJECT TO ENVIRONMENTAL LAND USE CONTROLS (LUC). ANY AND ALL ENCOUNTERED CONTAMINATED SOIL AND OR GROUNDWATER SHALL BE HANDLED PER THE "SOIL AND GROUND WATER MANAGEMENT PLAN", DATED FEBRUARY 13, 2015 INCLUDED IN THE PROJECT MANUAL. CONTRACTOR SHALL VERIFY THAT LUC CONSTRUCTION PERMIT HAS BEEN FILED AND APPROVED FOR THIS WORK.

BERMELLO AJAMIL & PARTNERS • INC
Architecture • Engineering • Planning
Interior Design • Landscape Architecture
2601 South Bayshore Drive
Suite 1000
Miami, Florida 33133
(305) 859-2050
Fax (305) 860-3700

PREPARED FOR/OWNER:
CITY OF KEY WEST, FL
P. O. BOX 1409
3140 FLAGLER AVENUE
KEY WEST, FL 33041

PROJECT NAME:
TRUMAN WATERFRONT PARK

PROJECT LOCATION/ADDRESS:
TRUMAN WATERFRONT PARK WEST OF FORT STREET AND THE TRUMAN ANNEX DEVELOPMENT, NORTH OF KEY WEST NAVAL BASE

SUB-CONSULTANT INFORMATION:

PROFESSIONAL SEAL:

SUBMITTAL DESCRIPTION / MILESTONE:

BIDDING
August 30, 2015

REVISIONS:

1	09-29-15	ADDENDA No. 2

DRAWING SHEET INFORMATION
BA PROJECT NO.: 14041
SCALE: AS NOTED
DATE:
DRAWN BY:
CHECKED BY:

DRAWING TITLE:
5,000 GALLON IRRIGATION WATER STORAGE TANK

SHEET NO.
ID-05

MATCHLINE - SHEET 01
MATCHLINE - SHEET 02

PROPERTY BOUNDARY / LIMIT OF WORK / NTP 1

30' NAVAL SETBACK

LIMIT OF WORK / NTP 1 N.I.C.

LIMIT OF WORK / NTP 1

PROPERTY BOUNDARY

30' NAVAL SETBACK

DEDUCT ALTERNATE NUMBER 1

CW4 - 84 GPM (2")

PROPERTY BOUNDARY / LIMIT OF WORK / NTP 1

SIDEWALK EASEMENT

MATCHLINE - SHEET 02
MATCHLINE - SHEET 03

CW5 - 106 GPM (2")

CW6 - 85 GPM (2")

CW7 - 107 GPM (2")

CW8 - 72 GPM (2")

CW9 - 106 GPM (2")

TYPICAL ZONE SUMMARY
CW - CONTROLLER
9 - STATION
106 - EST. WATER USE
2" - VALVE SIZE

RECOMMENDED NOZZLE (TYP)
SELECT AND ADJUST ON SITE TO INSURE PROPER COVERAGE AND APPLICATION RATE.

LIMIT OF WORK / NTP 1 N.I.C.

20' TACTS TOWER SETBACK

CW26 - 116 GPM (2")

CW27 - 100 GPM (2")

PROPERTY BOUNDARY / LIMIT OF WORK / NTP 1

LIMIT OF WORK / NTP 1

EXISTING CONCRETE TO REMAIN

NTP 2
NTP 1

CW10 - 72 GPM (2")

CW11 - 54 GPM (1 1/2")

MATCHLINE - SHEET 02
MATCHLINE - SHEET 05

NAVY ACCESS ENTRY

PROPERTY BOUNDARY

IRRIGATION NOTE:
FOR DEFINITION OF IRRIGATION SYMBOLS AND LINE TYPES SEE ID-01

ENVIRONMENTAL LAND USE CONTROLS NOTE:
PRIOR TO ANY AND ALL CONSTRUCTION ACTIVITIES, THE CONTRACTOR IS RESPONSIBLE FOR VERIFYING IF LOCATION OF CONSTRUCTION ACTIVITIES ARE SUBJECT TO ENVIRONMENTAL LAND USE CONTROLS (LUC). ANY AND ALL ENCOUNTERED CONTAMINATED SOIL AND OR GROUNDWATER SHALL BE HANDLED PER THE "SOIL AND GROUND WATER MANAGEMENT PLAN", DATED FEBRUARY 13, 2015 INCLUDED IN THE PROJECT MANUAL. CONTRACTOR SHALL VERIFY THAT LUC CONSTRUCTION PERMIT HAS BEEN FILED AND APPROVED FOR THIS WORK.

SHEET KEY N.T.S.

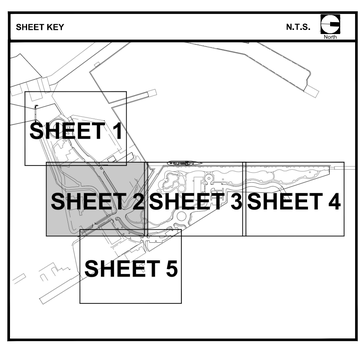

North 0' 15' 30' 60'

BERMELLO AJAMIL & PARTNERS • INC
Architecture • Engineering • Planning
Interior Design • Landscape Architecture
2601 South Bayshore Drive
Suite 1000
Miami, Florida 33133
(305) 859-2050
Fax (305) 860-3700

PREPARED FOR/OWNER:
CITY OF KEY WEST, FL
P. O. BOX 1409
3140 FLAGLER AVENUE
KEY WEST, FL 33041

PROJECT NAME:
TRUMAN WATERFRONT PARK

PROJECT LOCATION/ADDRESS:
TRUMAN WATERFRONT PARK WEST OF FORT STREET AND THE TRUMAN ANNEX DEVELOPMENT, NORTH OF KEY WEST NAVAL BASE

SUB-CONSULTANT INFORMATION:

PROFESSIONAL SEAL:

SUBMITTAL DESCRIPTION / MILESTONE:

BIDDING
August 30, 2015

REVISIONS:

1	09-29-15	ADDENDA No. 2

DRAWING SHEET INFORMATION
BA PROJECT NO.: 14041
SCALE: 1" = 30'-0"
DATE:
DRAWN BY:
CHECKED BY:

DRAWING TITLE:
IRRIGATION MAINLINE & SPRAY PLAN

SHEET NO.
IM-02

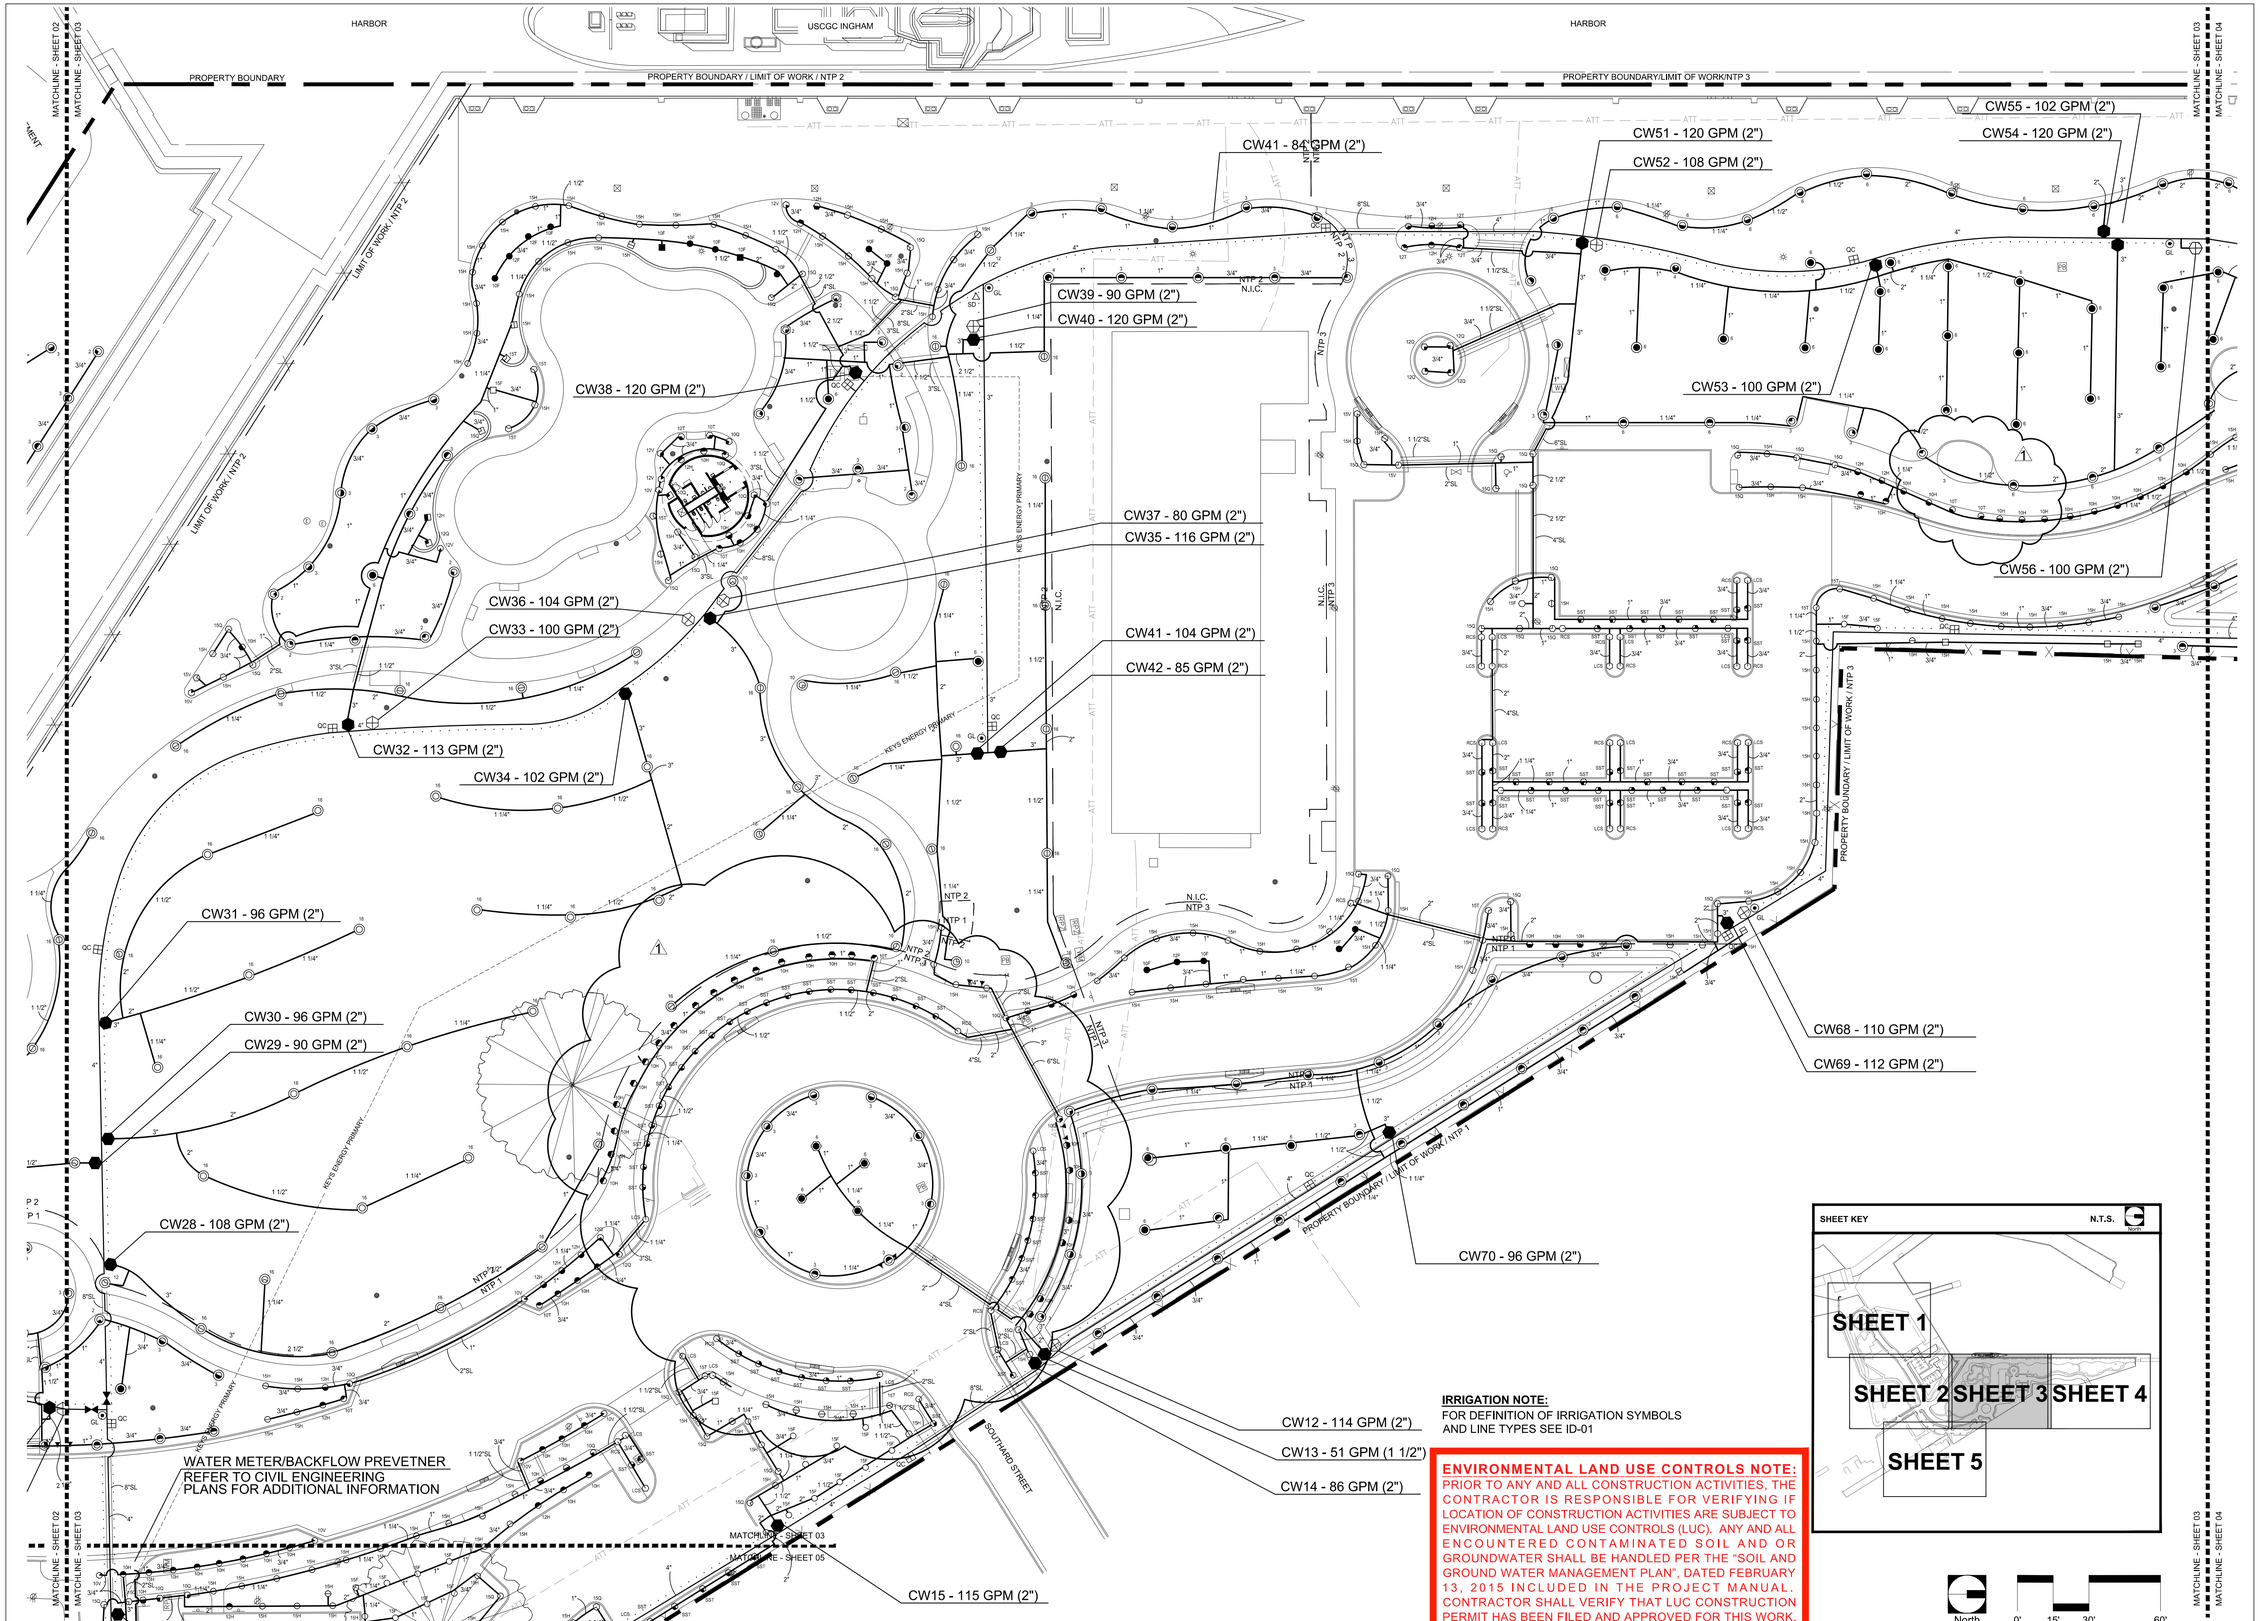

IRRIGATION NOTE:
FOR DEFINITION OF IRRIGATION SYMBOLS AND LINE TYPES SEE ID-01

ENVIRONMENTAL LAND USE CONTROLS NOTE:
PRIOR TO ANY AND ALL CONSTRUCTION ACTIVITIES, THE CONTRACTOR IS RESPONSIBLE FOR VERIFYING IF LOCATION OF CONSTRUCTION ACTIVITIES ARE SUBJECT TO ENVIRONMENTAL LAND USE CONTROLS (LUC). ANY AND ALL ENCOUNTERED CONTAMINATED SOIL AND OR GROUNDWATER SHALL BE HANDLED PER THE "SOIL AND GROUND WATER MANAGEMENT PLAN", DATED FEBRUARY 13, 2015 INCLUDED IN THE PROJECT MANUAL. CONTRACTOR SHALL VERIFY THAT LUC CONSTRUCTION PERMIT HAS BEEN FILED AND APPROVED FOR THIS WORK.

SHEET KEY N.T.S.

North 0' 15' 30' 60'

BERMELLO AJAMIL & PARTNERS • INC
Architecture • Engineering • Planning
Interior Design • Landscape Architecture
2601 South Bayshore Drive
Suite 1000
Miami, Florida 33133
(305) 859-2050
Fax (305) 860-3700

PREPARED FOR/OWNER:
CITY OF KEY WEST, FL
P. O. BOX 1409
3140 FLAGLER AVENUE
KEY WEST, FL 33041

PROJECT NAME:
TRUMAN WATERFRONT PARK

PROJECT LOCATION/ADDRESS:
TRUMAN WATERFRONT PARK
WEST OF FORT STREET AND THE TRUMAN ANNEX DEVELOPMENT, NORTH OF KEY WEST NAVAL BASE

SUB-CONSULTANT INFORMATION:

PROFESSIONAL SEAL:

SUBMITTAL DESCRIPTION / MILESTONE:

BIDDING
August 30, 2015

REVISIONS:

1	09-29-15	ADDENDA No. 2

DRAWING SHEET INFORMATION

BA PROJECT NO.: 14041
SCALE: 1" = 30'-0"
DATE:
DRAWN BY:
CHECKED BY:

DRAWING TITLE:
IRRIGATION MAINLINE & SPRAY PLAN

SHEET NO.
IM-03

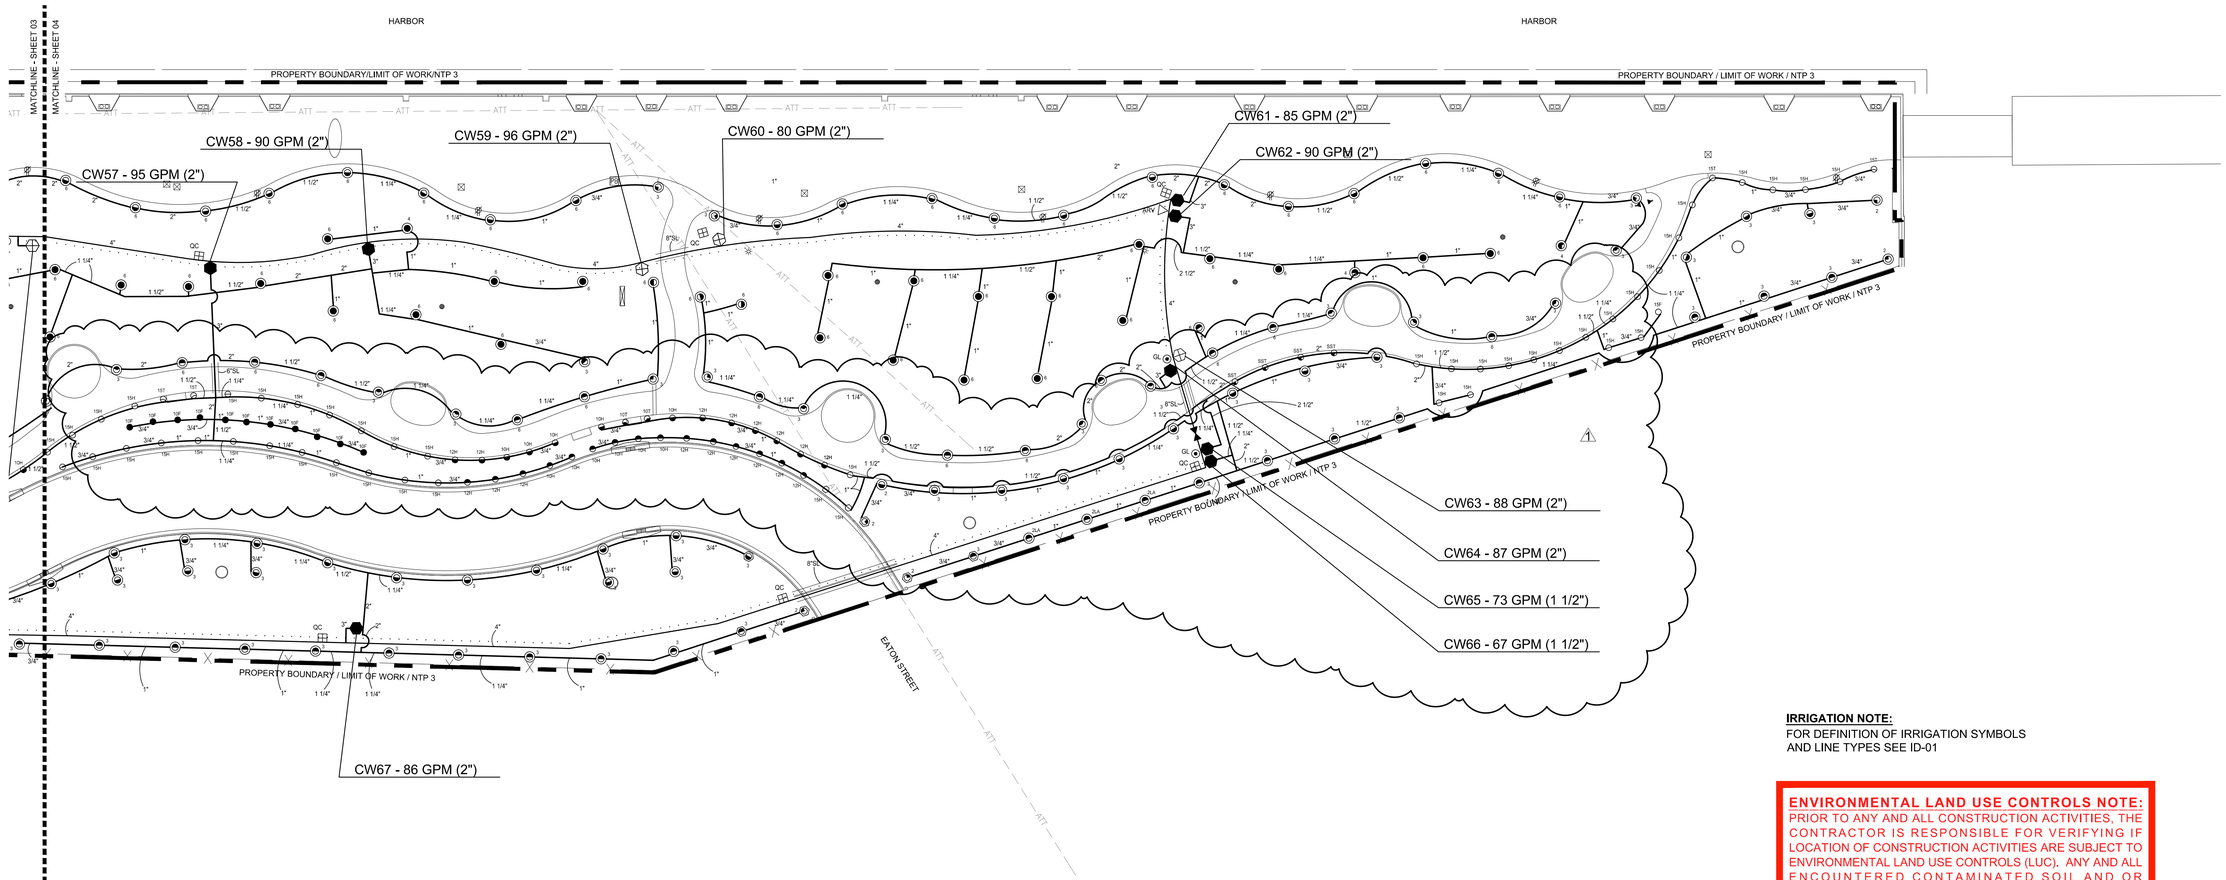

IRRIGATION NOTE:
FOR DEFINITION OF IRRIGATION SYMBOLS AND LINE TYPES SEE ID-01

ENVIRONMENTAL LAND USE CONTROLS NOTE:
PRIOR TO ANY AND ALL CONSTRUCTION ACTIVITIES, THE CONTRACTOR IS RESPONSIBLE FOR VERIFYING IF LOCATION OF CONSTRUCTION ACTIVITIES ARE SUBJECT TO ENVIRONMENTAL LAND USE CONTROLS (LUC). ANY AND ALL ENCOUNTERED CONTAMINATED SOIL AND OR GROUNDWATER SHALL BE HANDLED PER THE "SOIL AND GROUND WATER MANAGEMENT PLAN", DATED FEBRUARY 13, 2015 INCLUDED IN THE PROJECT MANUAL. CONTRACTOR SHALL VERIFY THAT LUC CONSTRUCTION PERMIT HAS BEEN FILED AND APPROVED FOR THIS WORK.

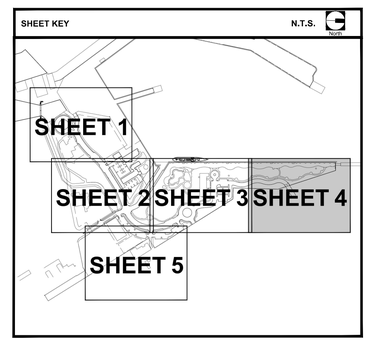

North 0' 15' 30' 60'

BERMELLO AJAMIL & PARTNERS • INC
Architecture • Engineering • Planning
Interior Design • Landscape Architecture
2601 South Bayshore Drive
Suite 1000
Miami, Florida 33133
(305) 859-2050
Fax (305) 860-3700

PREPARED FOR/OWNER:
CITY OF KEY WEST, FL
P. O. BOX 1409
3140 FLAGLER AVENUE
KEY WEST, FL 33041

PROJECT NAME:
TRUMAN WATERFRONT PARK

PROJECT LOCATION/ADDRESS:
TRUMAN WATERFRONT PARK
WEST OF FORT STREET AND THE TRUMAN ANNEX DEVELOPMENT, NORTH OF KEY WEST NAVAL BASE

SUB-CONSULTANT INFORMATION:

PROFESSIONAL SEAL:

SUBMITTAL DESCRIPTION / MILESTONE:

BIDDING
August 30, 2015

REVISIONS:

1	09-29-15	ADDENDA No. 2

DRAWING SHEET INFORMATION

BA PROJECT NO.: 14041
SCALE: 1" = 30'-0"
DATE:
DRAWN BY:
CHECKED BY:

DRAWING TITLE:
IRRIGATION MAINLINE & SPRAY PLAN

SHEET NO.
IM-04

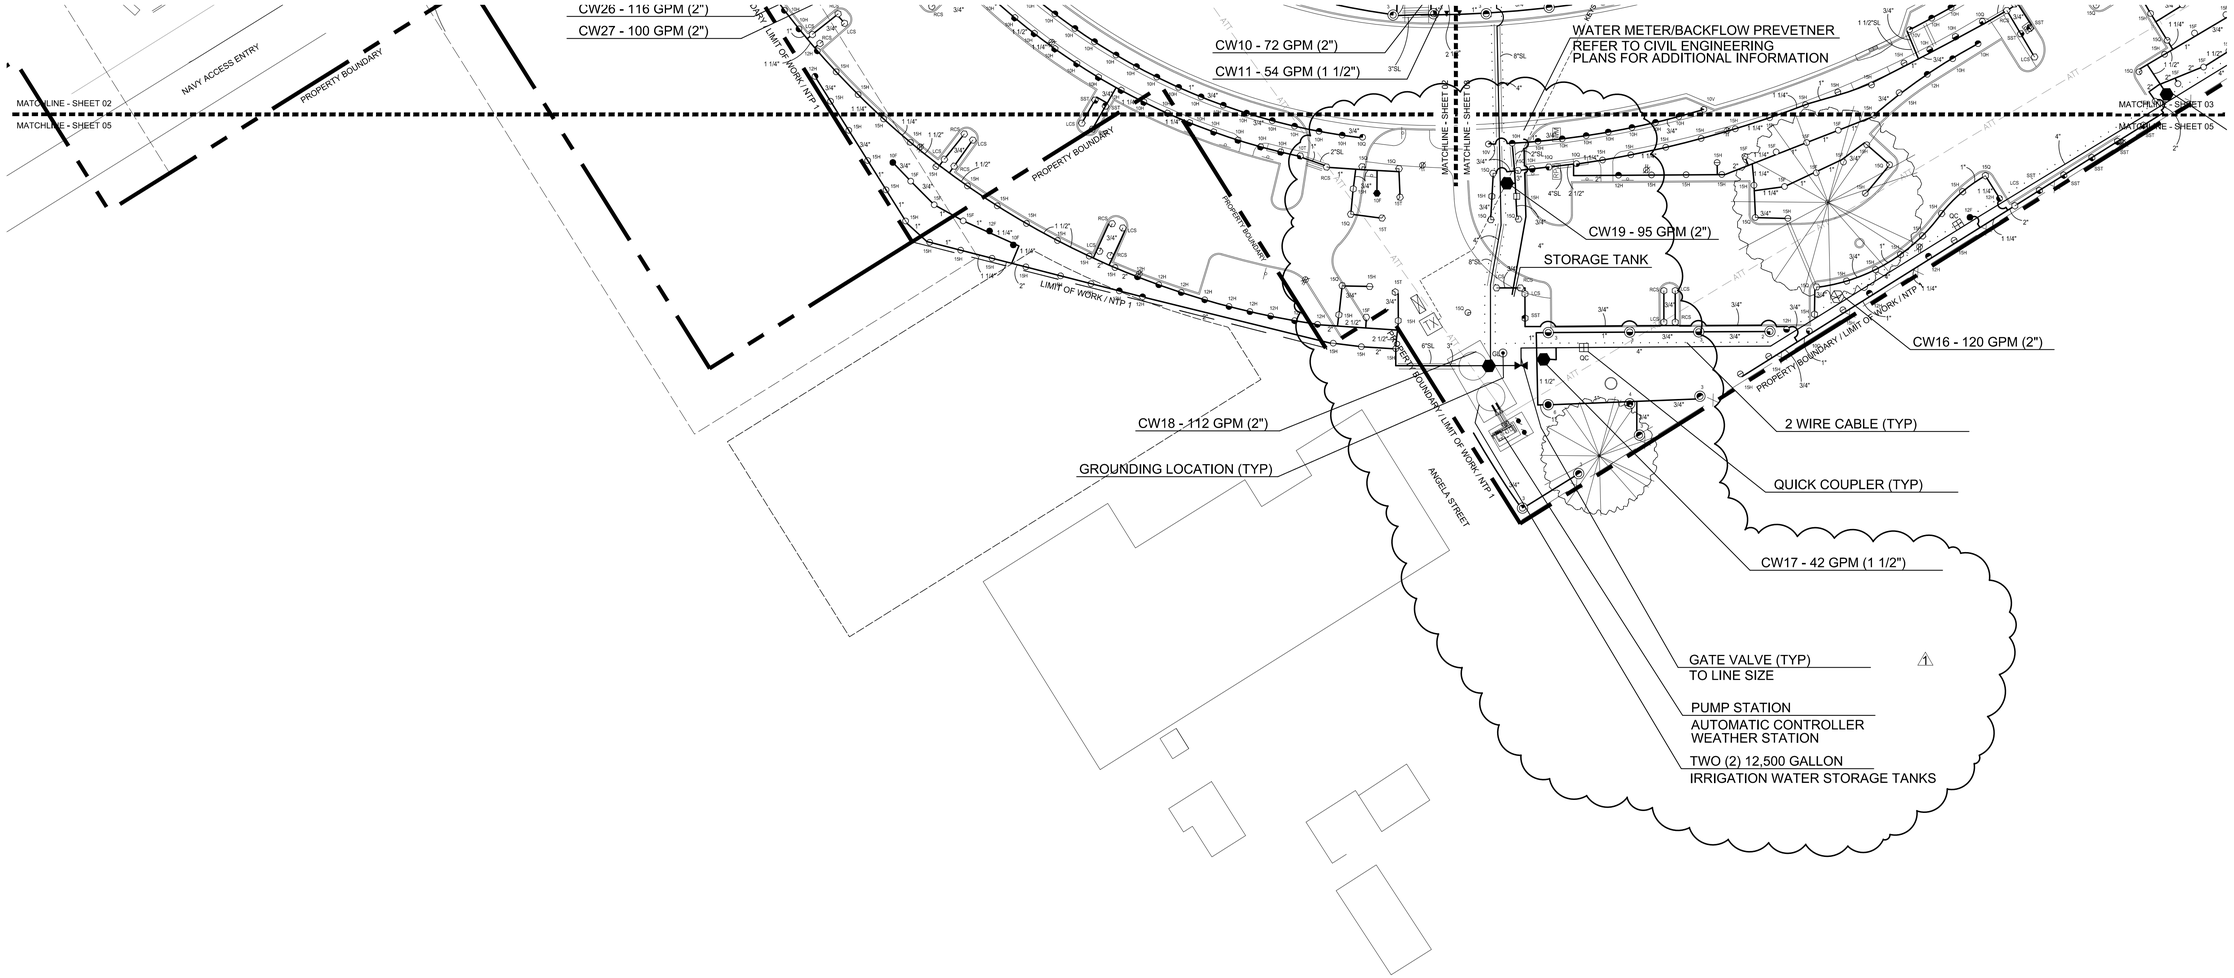

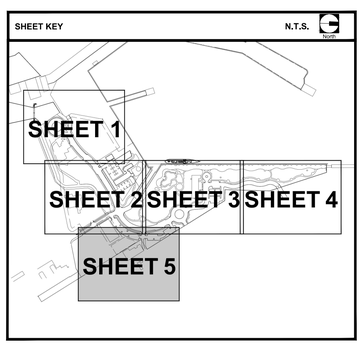

IRRIGATION NOTE:
FOR DEFINITION OF IRRIGATION SYMBOLS AND LINE TYPES SEE ID-01

ENVIRONMENTAL LAND USE CONTROLS NOTE:
PRIOR TO ANY AND ALL CONSTRUCTION ACTIVITIES, THE CONTRACTOR IS RESPONSIBLE FOR VERIFYING IF LOCATION OF CONSTRUCTION ACTIVITIES ARE SUBJECT TO ENVIRONMENTAL LAND USE CONTROLS (LUC). ANY AND ALL ENCOUNTERED CONTAMINATED SOIL AND OR GROUNDWATER SHALL BE HANDLED PER THE "SOIL AND GROUND WATER MANAGEMENT PLAN", DATED FEBRUARY 13, 2015 INCLUDED IN THE PROJECT MANUAL. CONTRACTOR SHALL VERIFY THAT LUC CONSTRUCTION PERMIT HAS BEEN FILED AND APPROVED FOR THIS WORK.

North 0' 15' 30' 60'

BERMELLO AJAMIL & PARTNERS • INC
Architecture • Engineering • Planning
Interior Design • Landscape Architecture
2601 South Bayshore Drive
Suite 1000
Miami, Florida 33133
(305) 859-2050
Fax (305) 860-3700

PREPARED FOR/OWNER:
CITY OF KEY WEST, FL
P. O. BOX 1409
3140 FLAGLER AVENUE
KEY WEST, FL 33041

PROJECT NAME:
TRUMAN WATERFRONT PARK

PROJECT LOCATION/ADDRESS:
TRUMAN WATERFRONT PARK
WEST OF FORT STREET AND THE TRUMAN ANNEX DEVELOPMENT, NORTH OF KEY WEST NAVAL BASE

SUB-CONSULTANT INFORMATION:

PROFESSIONAL SEAL:

SUBMITTAL DESCRIPTION / MILESTONE:

BIDDING
August 30, 2015

REVISIONS:

1	09-29-15	ADDENDA No. 2

DRAWING SHEET INFORMATION

BA PROJECT NO.: 14041
SCALE: 1" = 30'-0"
DATE:
DRAWN BY:
CHECKED BY:

DRAWING TITLE:
IRRIGATION MAINLINE & SPRAY PLAN

SHEET NO.
IM-05