Soil and Groundwater Impacts and SMP/GMP Summary		
Impacts		**Provisions**
No Impacts	• No Impacts	•No import of soil from other parcels. •No re-use of soil beyond parcel boundaries.
Surface Soil	• Meets site-specific Recreational SCTLs •Above FDEP SCTLs	•No re-use of soil beyond parcel boundaries. •Subject to SMP provisions presented in Section 3.0 of Soil and Groundwater Management Plan dated February 6, 2015..
Subsurface Soil	•Above FDEP SCTLs	•No re-use of soil beyond parcel boundaries •Subject to SMP provisions presented in Section 3.0 of Soil and Groundwater Management Plan dated February 6, 2015..
Surface Soil	•No Impacts	•No import of soil from other parcels. •No re-use of soil beyond parcel boundaries.
Subsurface Soil	•Above FDEP SCTLs	•Subsurface soil excavated shall not be used above 2 feet bls within the parcel boundaries unless covered with an engineering control. •No re-use of soil beyond parcel boundaries. •If excavated, upper two feet must be replaced with a minimum of two feet of non-impacted soil or alternative engineering control. •Subject to SMP provisions presented in Section 3.0 of Soil and Groundwater Management Plan dated February 6, 2015.
Groundwater	•Groundwater Impacts documented.	•Subject to GMP provisions presented in Section 4.0 of Soil and Groundwater Management Plan dated February 6, 2015.
Surface Soil	•Above FDEP SCTLs	•Soil must be excavated or covered with appropriate engineering controls. •No re-use of soil beyond parcel boundaries. •Subject to SMP provisions presented in Section 3.0 of Soil and Groundwater Management Plan dated February 6, 2015..
Subsurface Soil	•Above FDEP SCTLs	•Soil must be excavated or covered with appropriate engineering controls. •No re-use of soil beyond parcel boundaries. •Subject to SMP provisions presented in Section 3.0 of Soil and Groundwater Management Plan dated February 6, 2015.
Groundwater	•Groundwater Impacts documented.	•Subject to GMP provisions presented in Section 4.0 of Soil and Groundwater Management Plan dated February 6, 2015.

Note: Refer to the SMP/GMP text for additional information.

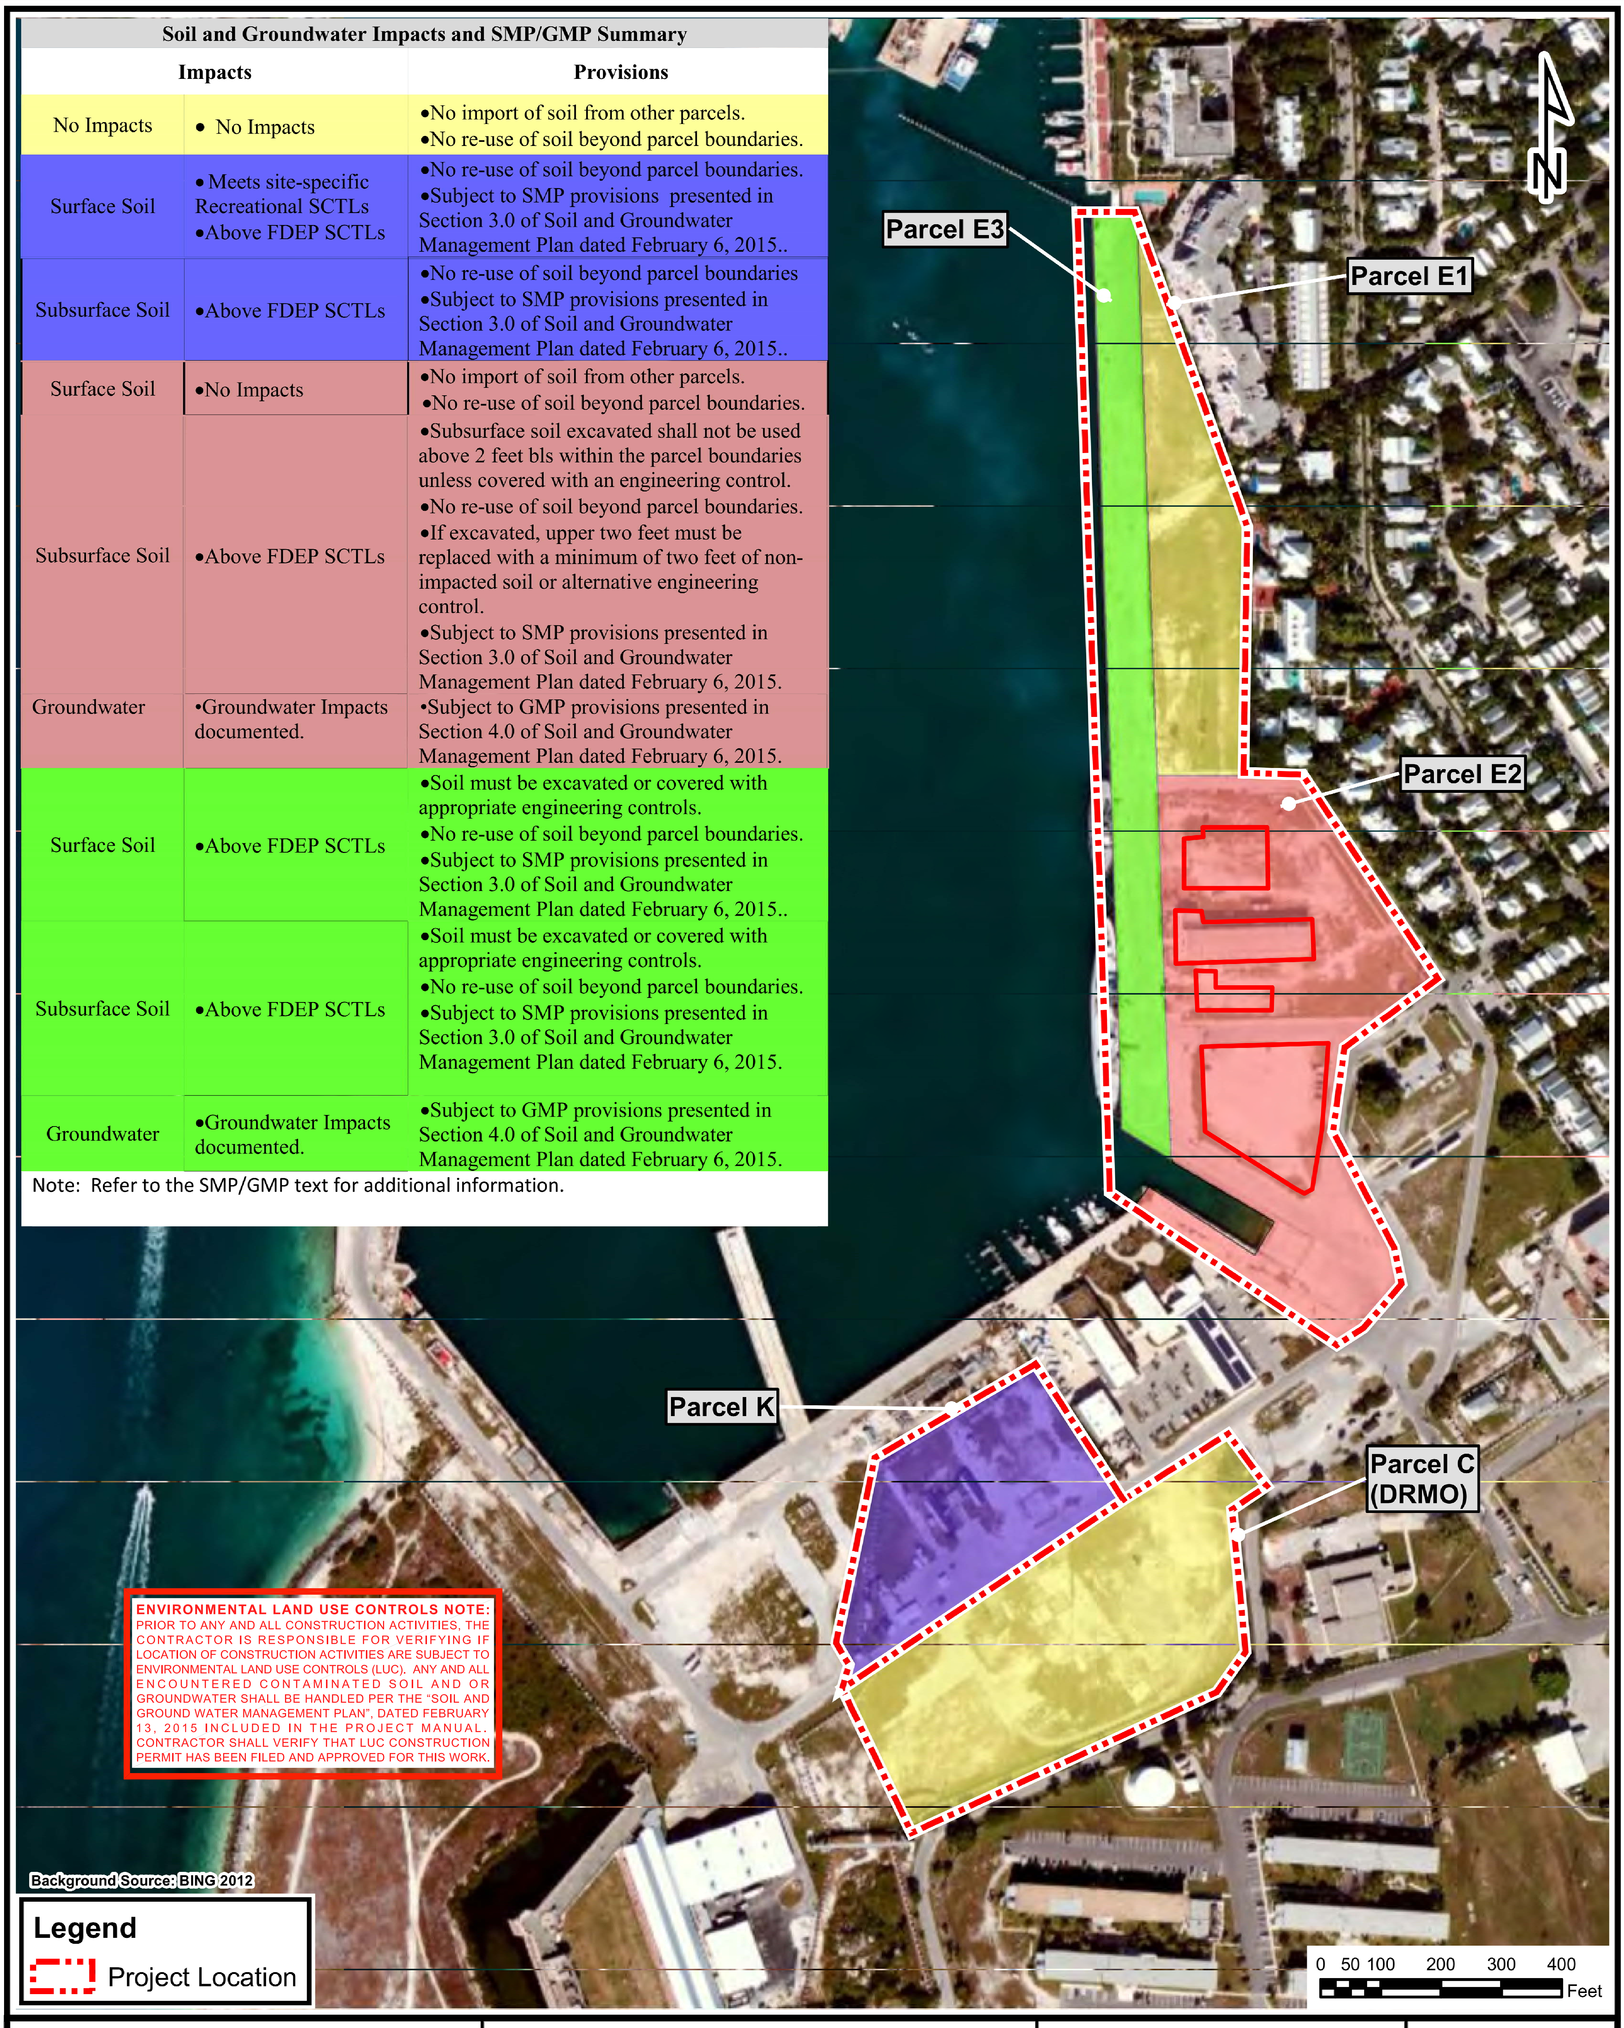

E Sciences, Incorporated
FL Engineering Lic. #8691
224 SE 9th Street
Ft. Lauderdale, Florida 33316
www.esciencesinc.com
Phone: 954-484-8500
Fax: 954-484-5146

Truman Waterfront Park

Section 6, Township 68S, Range 25E
Key West, Monroe County, Florida

SMP and GMP Reference Map

FIGURE 5

DRAWN BY: LG	CHECKED BY: MP	PROJECT NUMBER: 7-0070-002	SCALE: 1 "=350 '	DATE: 2/6/2015

SM-00

DRAWING TITLE: CONTAMINATED GROUNDWATER AND SOIL MAP

SHEET NO.

REVISIONS:

DRAWING SHEET INFORMATION
BA PROJECT NO.: 14041
SCALE: AS NOTED
DATE:
PREPARED BY: MP
CHECKED BY: NGL

SUBMITTAL DESCRIPTION / MILESTONE:
BIDDING August 30, 2015

PROFESSIONAL SEAL:

E Sciences ENGINEERING ENVIRONMENTAL ECOLOGICAL
224 Southeast 9th Street
Fort Lauderdale, Florida 33316
954-484-8500

SUB-CONSULTANT INFORMATION:

PROJECT LOCATION/ADDRESS:
TRUMAN WATERFRONT PARK
WEST OF WHITEHEAD STREET
TRUMAN ANNEX DEVELOPMENT
NORTH OF KEY WEST NAVAL BASE

PROJECT NAME:
TRUMAN WATERFRONT PARK

PREPARED FOR/OWNER:
CITY OF KEY WEST, FL
P. O. BOX 1409
525 ANGELA STREET
KEY WEST, FL 33041

BERMELLO AJAMIL & PARTNERS, INC
Architecture • Engineering • Planning
Interior Design • Landscape Architecture
2601 South Bayshore Drive
Suite 1000
Miami, Florida 33133
(305) 859-2050
Fax (305) 860-3700