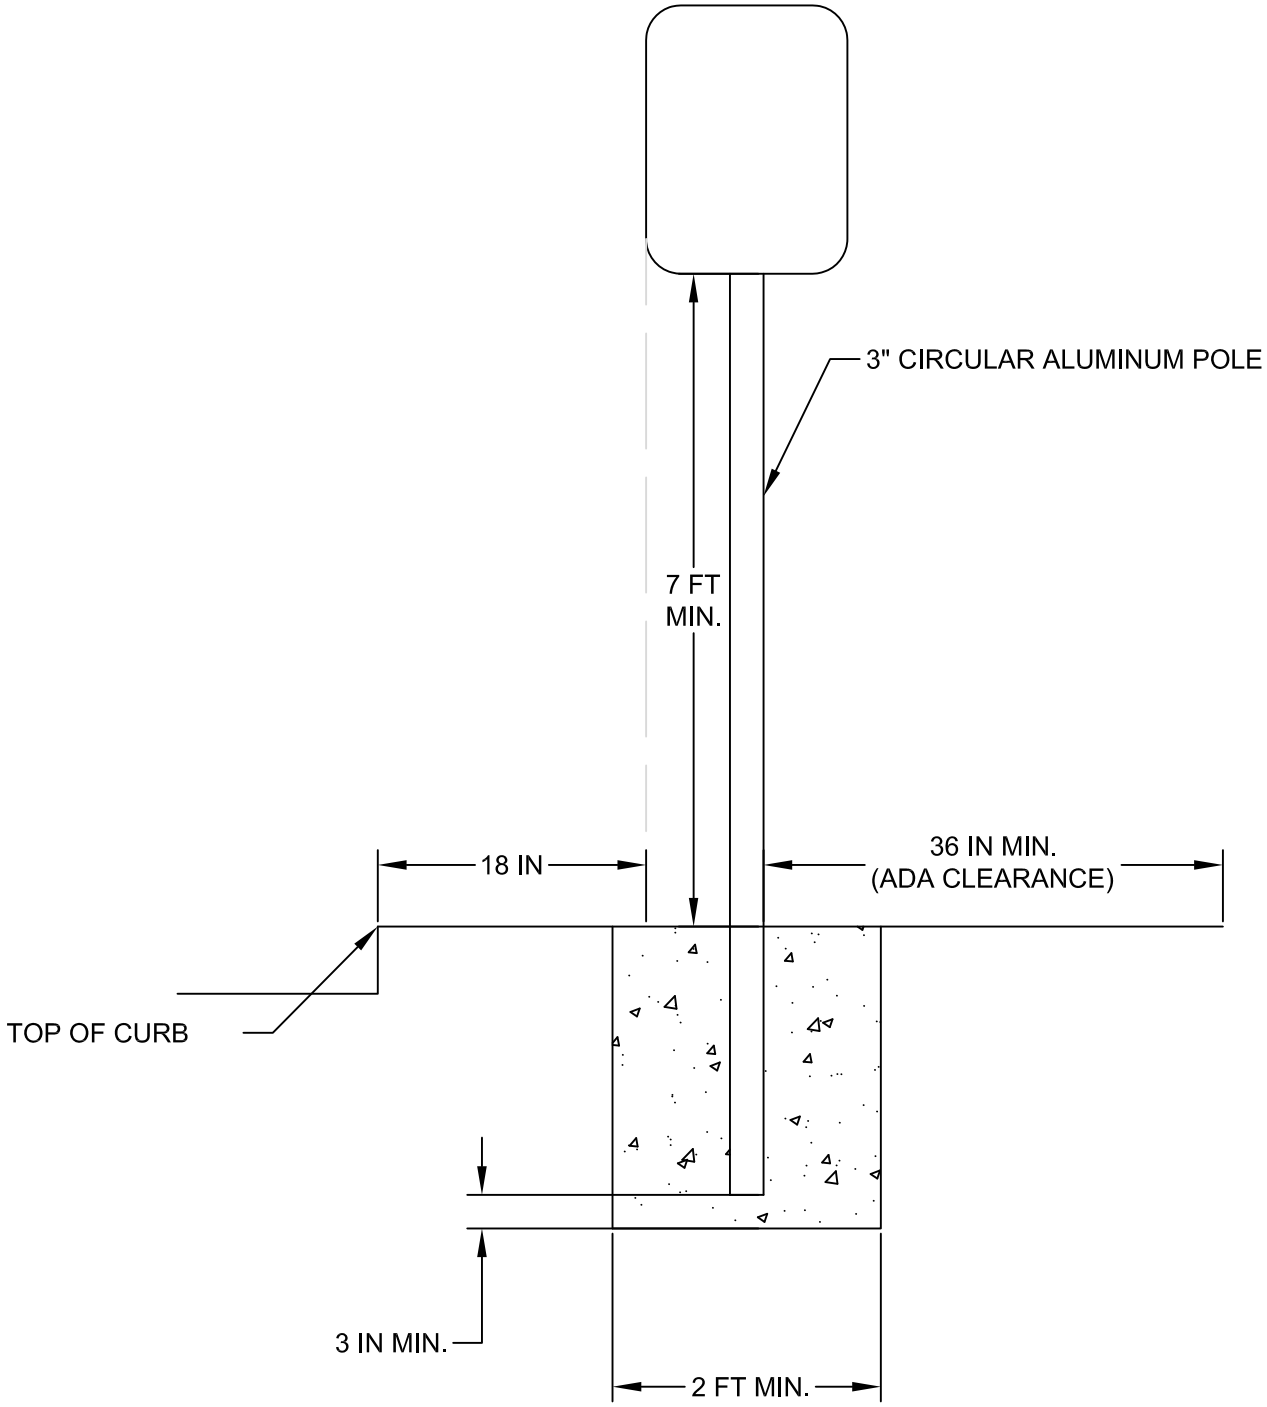

City of Key West Engineering Services 3132 Flagler Avenue, Key West, FL 33040	TITLE TYPICAL SIGN LOCATION		
	DRAWN JTJ	DETAIL	JUL 2015
	SCALE NTS		DETAIL 27